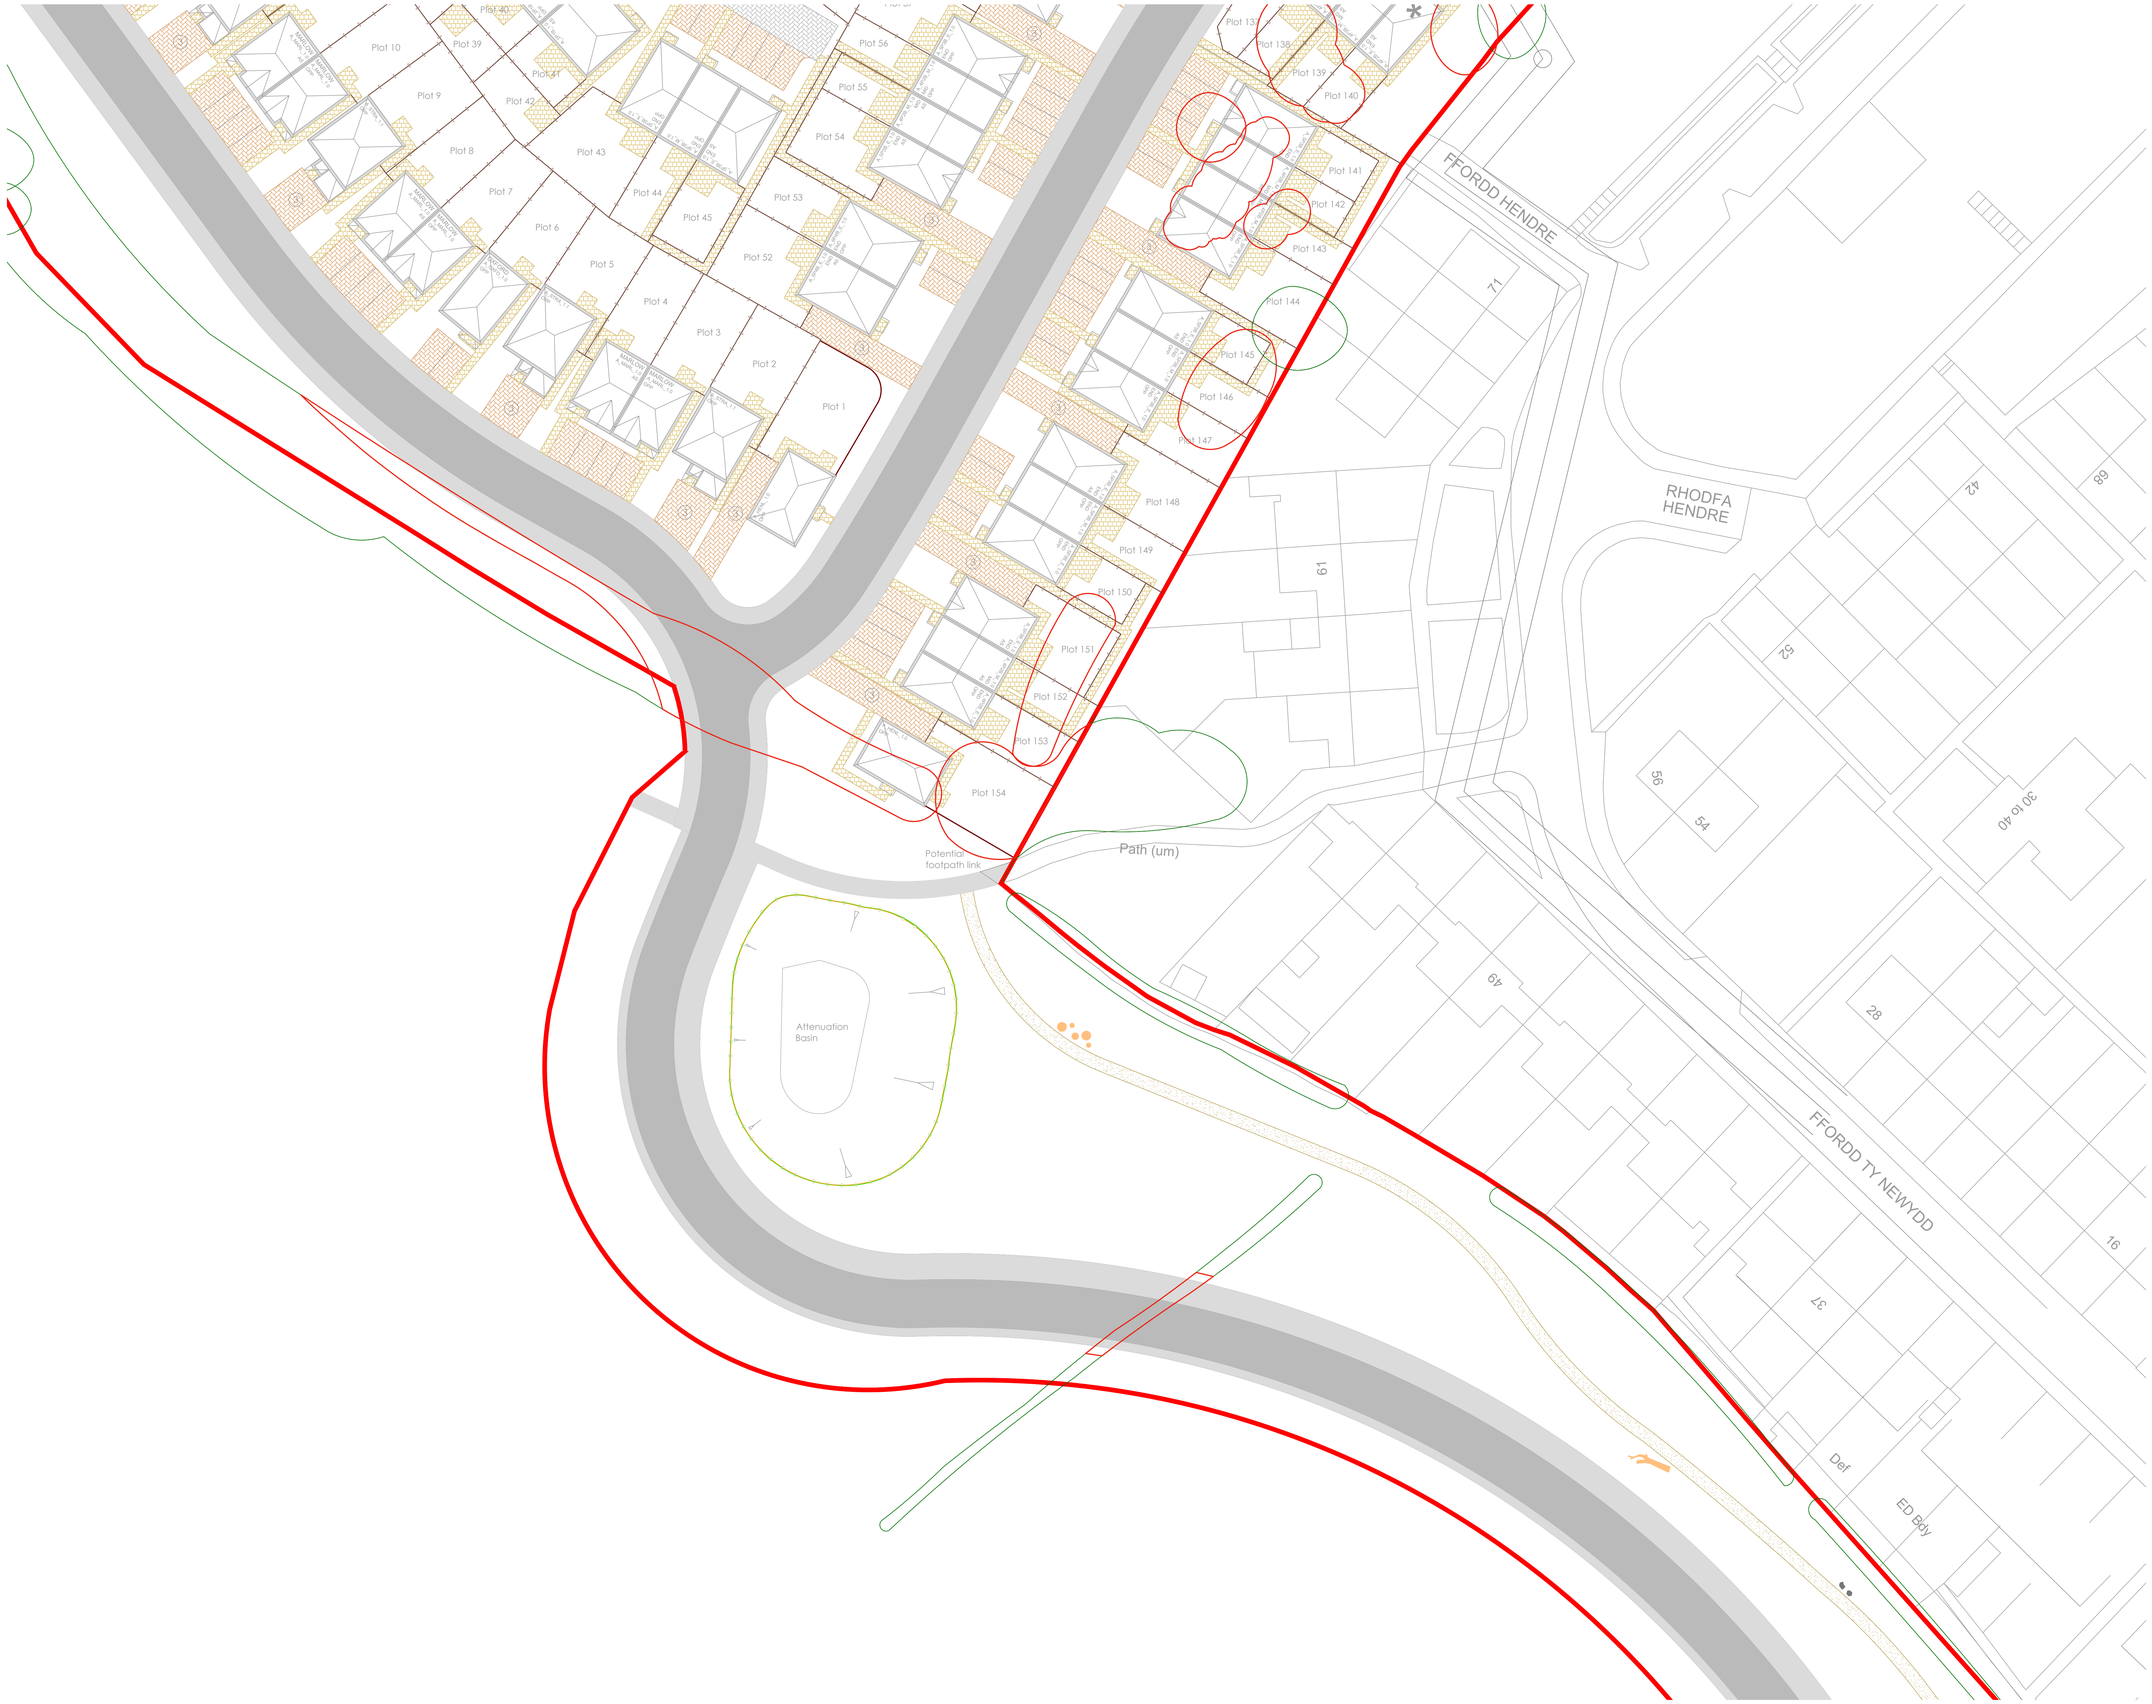

Do not scale this drawing (printed or electronic version).

Contractors must check all dimensions from site

This drawing is copyright and is for use on this site only. This drawing should be read in conjunction with all relevant consultants drawings and specialist subcontractors / supply chain drawings and specifications.

All works to be carried out in accordance with the latest British Standards / Codes of Practice unless specifically directed otherwise in the specification.

Responsibility for the reproduction of this drawing in paper form, or issued in electronic format, lies with the recipient to check that all information has been replicated in full and is correct when comparedto the original paper or electronic image.

Graphical representations of equipment on this drawing have been co-ordinated, but are approximations only. Please refer to the specifications and / or details for actual sizes and / or specific contractor construction information.

Notes:-

KEY

Site Red Line Boundary

Hard Works

Vehicular Asphalt Surfacing
Black colour. To engineer specification & recommendation

Pedestrian Asphalt Surfacing
Black colour. To engineer specification & recommendation

Coloured Chip Asphalt Surfacing
Black colour, with red chippings. To engineer specification & recommendation

Concrete Block Paving
To private driveways
Brindle colour. Herringbone laid.

Tegula Paving
To shared surface areas
Grey colour. Herringbone laid.

Precast Concrete Flag Paving
To private paths and patios
Buff colour.

Precast Concrete Sett Paving
To rumble strips
Bracken colour.

Self Bound Gravel Paths
Buff colour.

Brick Wall
1800mm high, Brick to match architecture.

Timber Closeboard Fence with Timber Posts
1800mm high. With matching gates.

Metal Bowtop Railing
1.2mm high, with self closing gates to match.

Diamond Timber Knee Rail
600mm high.

Play Surfacing
Specification tbc.

Play Equiptment
Specification tbc.

Timber Bench
with back and arm rests.
Specification tbc.

Natural Play Boulders

Natural Play Logs

REV.	DATE	DESCRIPTION	DRAWN	CHK'D
P01	26/11/25	FIRST ISSUE	TH	GBS

U R B A N
G R E E N

A: Ground Floor, The Tower,
Deva City Office Park, Trinity Way,
Manchester M3 7BF

T: +44 (0) 161 312 3131

weareurbangreen.co.uk

Client:
CASTLE GREEN HOMES

Project:
MINDALE FARM, PRESTATYN

Title:
HARD LANDSCAPE PLAN 3/4

Issue:
PLANNING

Drawn:	Checked:	Approved:
TH	GBS	SA
Project: UG3349	**Scale @ A0:** 1:250	**Date:** 26/11/25
Dwg No: UG_3349_LAN_HL_DRW_08		**Revision:** P01