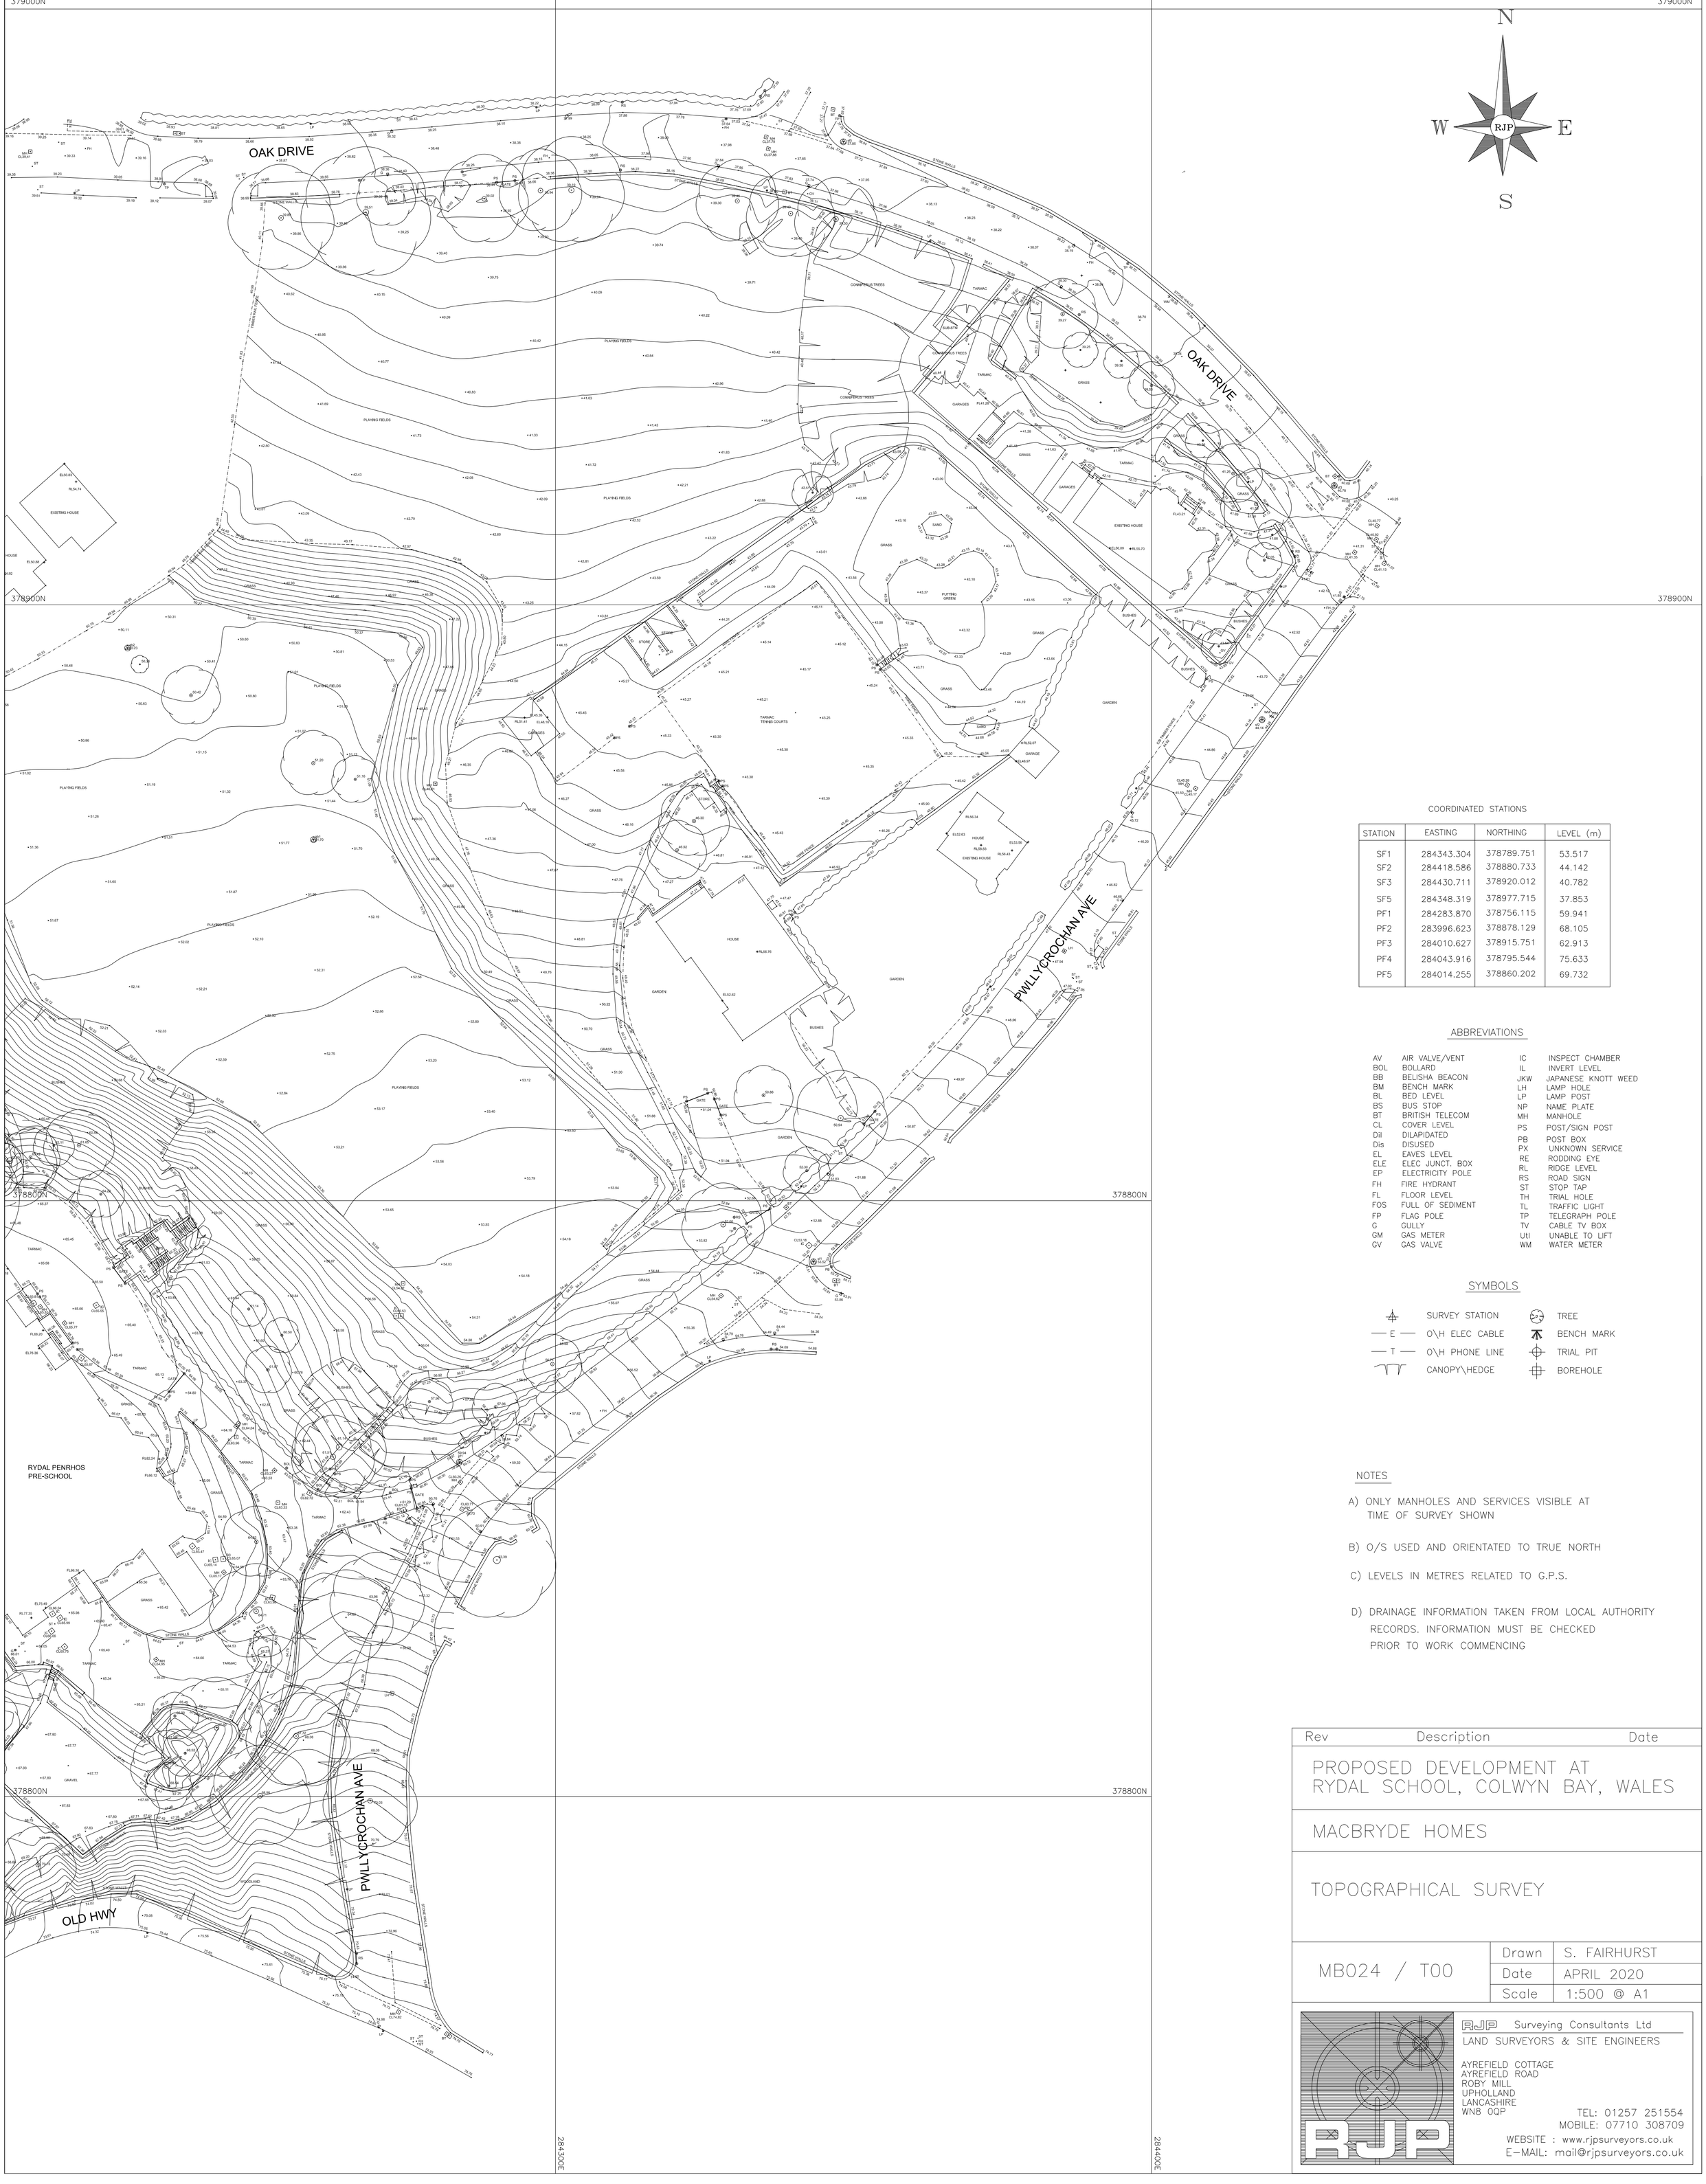

COORDINATED STATIONS

STATION	EASTING	NORTHING	LEVEL (m)
SF1	284343.304	378789.751	53.517
SF2	284418.586	378880.733	44.142
SF3	284430.711	378920.012	40.782
SF5	284348.319	378977.715	37.853
PF1	284283.870	378756.115	59.941
PF2	283996.623	378878.129	68.105
PF3	284010.627	378915.751	62.913
PF4	284043.916	378795.544	75.633
PF5	284014.255	378860.202	69.732

ABBREVIATIONS

AV	AIR VALVE/VENT	IC	INSPECT CHAMBER
BOL	BOLLARD	IL	INVERT LEVEL
BB	BELISHA BEACON	JKW	JAPANESE KNOTT WEED
BM	BENCH MARK	LH	LAMP HOLE
BL	BED LEVEL	LP	LAMP POST
BS	BUS STOP	NP	NAME PLATE
BT	BRITISH TELECOM	MH	MANHOLE
CL	COVER LEVEL	PS	POST/SIGN POST
Dil	DILAPIDATED	PB	POST BOX
Dis	DISUSED	PX	UNKNOWN SERVICE
EL	EAVES LEVEL	RE	RODDING EYE
ELE	ELEC JUNCT. BOX	RL	RIDGE LEVEL
EP	ELECTRICITY POLE	RS	ROAD SIGN
FH	FIRE HYDRANT	ST	STOP TAP
FL	FLOOR LEVEL	TH	TRIAL HOLE
FOS	FULL OF SEDIMENT	TL	TRAFFIC LIGHT
FP	FLAG POLE	TP	TELEGRAPH POLE
G	GULLY	TV	CABLE TV BOX
GM	GAS METER	Utl	UNABLE TO LIFT
GV	GAS VALVE	WM	WATER METER

SYMBOLS

- SURVEY STATION
- E — O\H ELEC CABLE
- T — O\H PHONE LINE
- CANOPY\HEDGE
- TREE
- BENCH MARK
- TRIAL PIT
- BOREHOLE

NOTES

A) ONLY MANHOLES AND SERVICES VISIBLE AT TIME OF SURVEY SHOWN

B) O/S USED AND ORIENTATED TO TRUE NORTH

C) LEVELS IN METRES RELATED TO G.P.S.

D) DRAINAGE INFORMATION TAKEN FROM LOCAL AUTHORITY RECORDS. INFORMATION MUST BE CHECKED PRIOR TO WORK COMMENCING

Rev	Description	Date

PROPOSED DEVELOPMENT AT RYDAL SCHOOL, COLWYN BAY, WALES

MACBRYDE HOMES

TOPOGRAPHICAL SURVEY

MB024 / T00	Drawn	S. FAIRHURST
	Date	APRIL 2020
	Scale	1:500 @ A1

RJP Surveying Consultants Ltd
LAND SURVEYORS & SITE ENGINEERS

AYREFIELD COTTAGE
AYREFIELD ROAD
ROBY MILL
UPHOLLAND
LANCASHIRE
WN8 0QP

TEL: 01257 251554
MOBILE: 07710 308709
WEBSITE : www.rjpsurveyors.co.uk
E-MAIL: mail@rjpsurveyors.co.uk