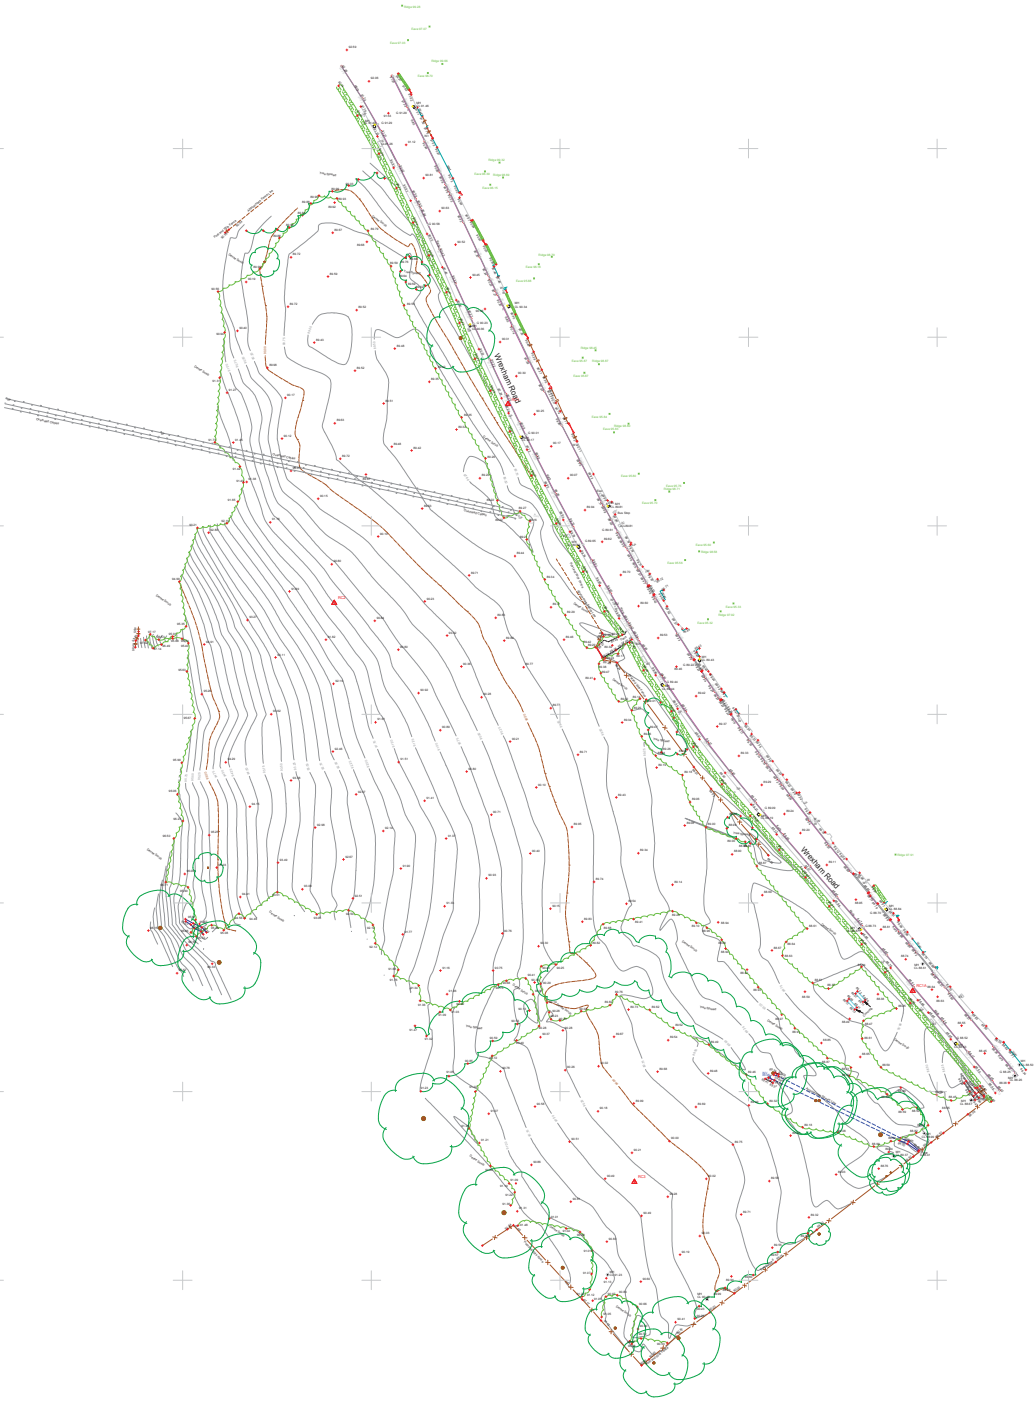

Legend

AV	Air valve
BH	Borehole
BOL	Bollard
BT	British Telecom cover
CATV	Cable television cover
CL	Cover level
DPC	Damp proof coarsing level
EarthER	Earthing rod
ELEC	Electric cover
EP	Electricity pole
Fence IR	Iron railing fence
Fence CB	Cleveland fence
Fence CPBP	Concrete post & panel fence
Fence PB	Pinhole fence
Fence PIR	Post and wire fence
Fence PIR	Post and rail fence
Fence PIP	Post and panel fence
FFL	Finished floor level
FIB	Flower bed
FH	Fire Hydrant
G	Gully
GAS	Gas cover
IC	Inspection chamber
IL	Invert level
INV	Invert level
LP	Lamp post
LT	Light
MH	Manhole
Nyrex	Telecommunications cover
OSBM	Ordnance Survey Bench Mark
PTM	Parking ticket machine
RB	Rodding eye
RS	Road sign
RT wall	Retaining wall
SBK	Bench Mark
SP	Sign post
SPS	Safety playing surface
ST	Stop tap
SV	Service valve
TBM	Temporary Bench Mark
TP	Telegraph pole
TRP	Trial pit
TRL	Traffic light
W	Water cover
WL	Water level
WO	Wash out

SURVEY STATIONS

Name	Easting	Northing	Height
RC1	330786.217	356832.217	90.217
RC1A	330893.035	356876.626	88.693
RC2	330740.157	356779.492	91.243
RC3	330819.736	356828.013	90.420

KEY DIMENSIONS SHOULD BE CHECKED ON SITE BEFORE COMMENCEMENT OF ANY WORKS

NOTE

Grid and Levels
Related to OS
Via Active GPS Network

Amendments

Date	Surveyor	Description of work

Powers & Tiltman Ltd
Land Surveyors

Meridian House
58/60 Hillside Road, Frodsham, Cheshire WA6 6AG
Tel: 01928 734473 Fax: 01928 735575
Email: mail@powerstiltman.co.uk
www.powerstiltman.co.uk

Wrexham Road

Abermorddu

Topographical Survey

Client : Fisher German

Surveyed By : RM	Date : 06/07/16	A0 @ 1:500
Drawn By : RM	Drawing No : 7558/01	
Checked By : MP	Amendment :	