
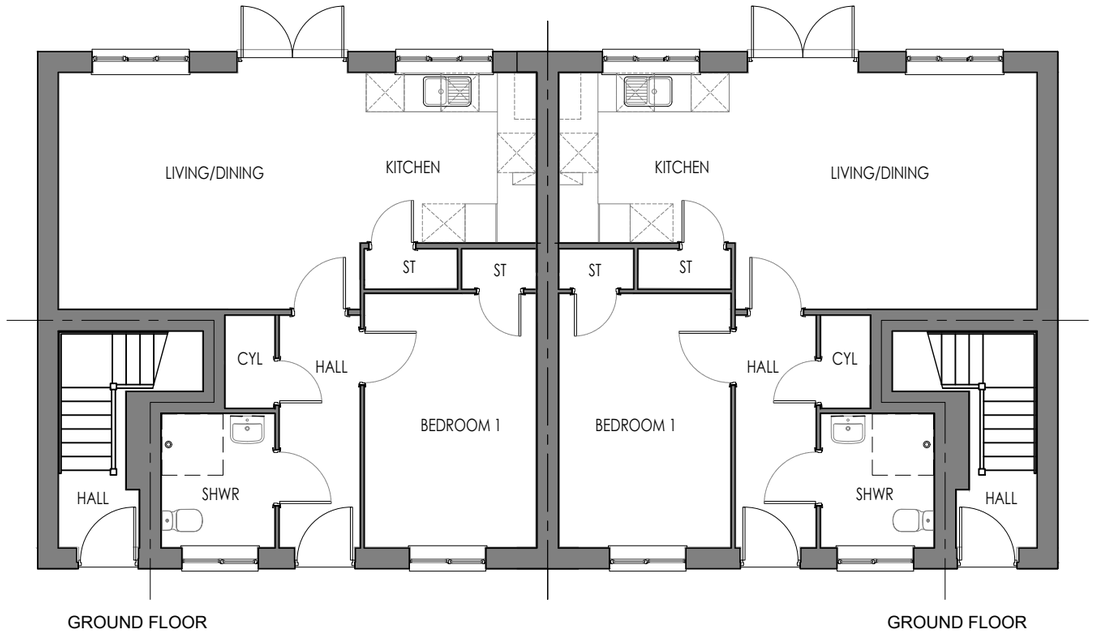


GROUND FLOOR

GROUND FLOOR

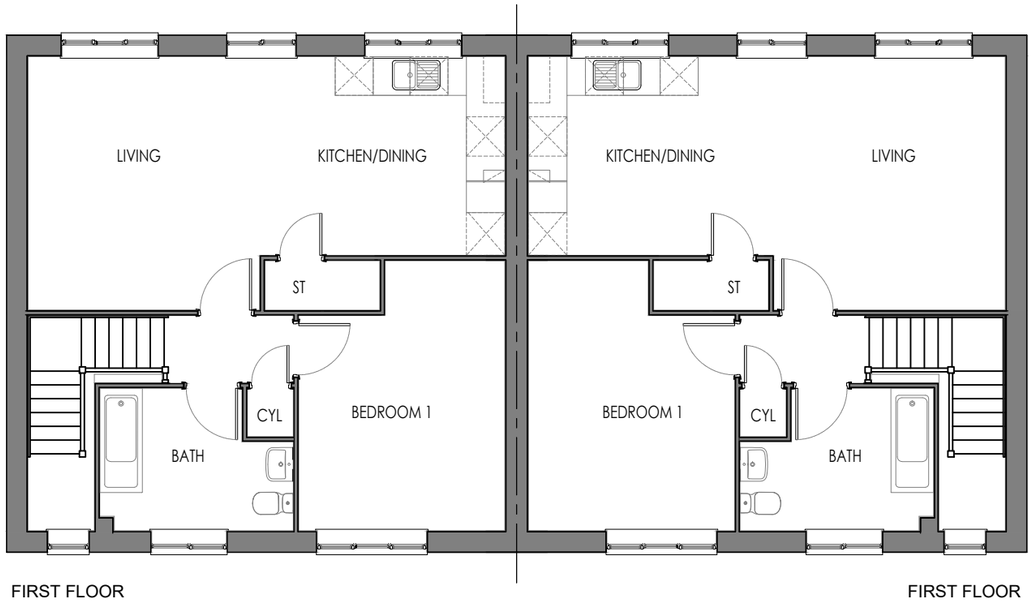

FIRST FLOOR

FIRST FLOOR

0 1m 2m 3m 4m 5m

Scale 1:100

Sales Name:	Bedrooms:	Area sq.ft:	Area m²:
2P1B - GF	1	571	53.05

Sales Name:	Bedrooms:	Area sq.ft:	Area m²:
2P1B - FF	1	661	61.41

Castle Green


Drawing Scale 1:100 @ A3

Room Dimensions taken into wardrobe recesses




FRONT ELEVATION

FRONT ELEVATION

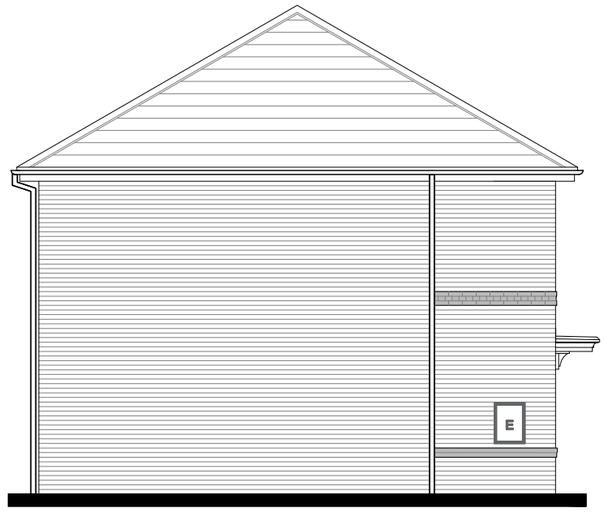

SIDE ELEVATION

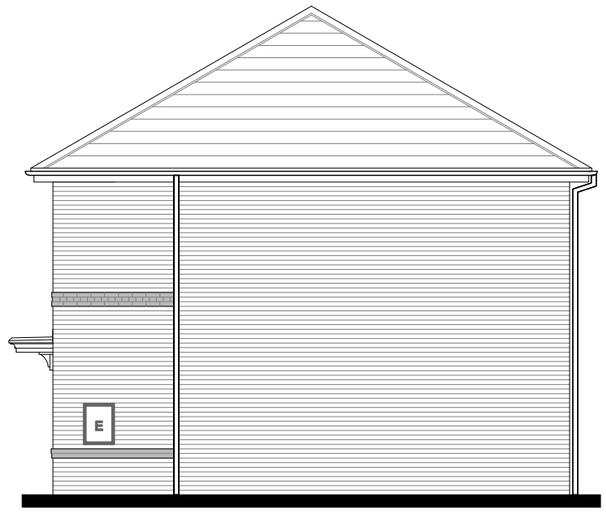

SIDE ELEVATION



REAR ELEVATION

REAR ELEVATION

0 1m 2m 3m 4m 5m

Scale 1:100

Sales Name:	Bedrooms:	Area sq.ft:	Area m²:
2P1B - GF	1	571	53.05

Sales Name:	Bedrooms:	Area sq.ft:	Area m²:
2P1B - FF	1	661	61.41

Castle Green


Drawing Scale 1:100 @ A3

Room Dimensions taken into wardrobe recesses




FRONT ELEVATION

FRONT ELEVATION

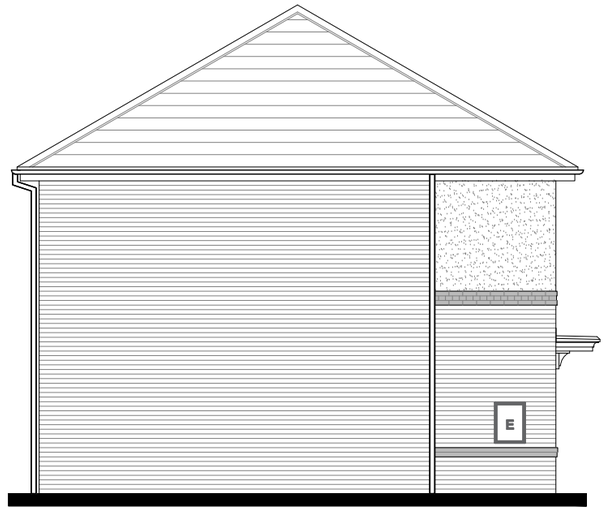

SIDE ELEVATION

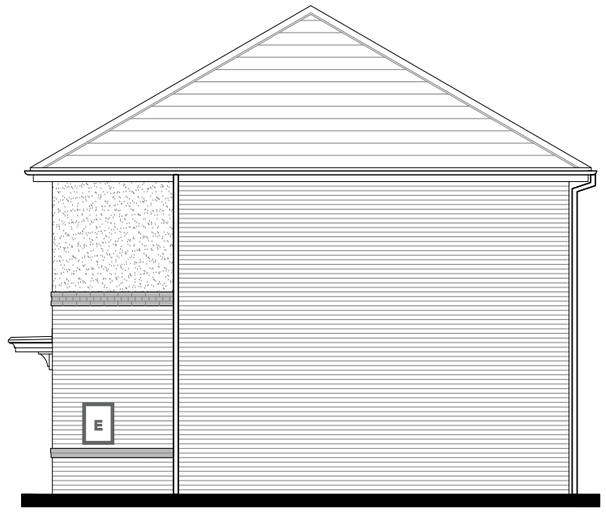

SIDE ELEVATION



REAR ELEVATION

REAR ELEVATION

0 1m 2m 3m 4m 5m

Scale 1:100


Sales Name:	Bedrooms:	Area sq.ft:	Area m²:
2P1B - GF	1	571	53.05

Sales Name:	Bedrooms:	Area sq.ft:	Area m²:
2P1B - FF	1	661	61.41

Castle Green

Drawing Scale 1:100 @ A3

Room Dimensions taken into wardrobe recesses

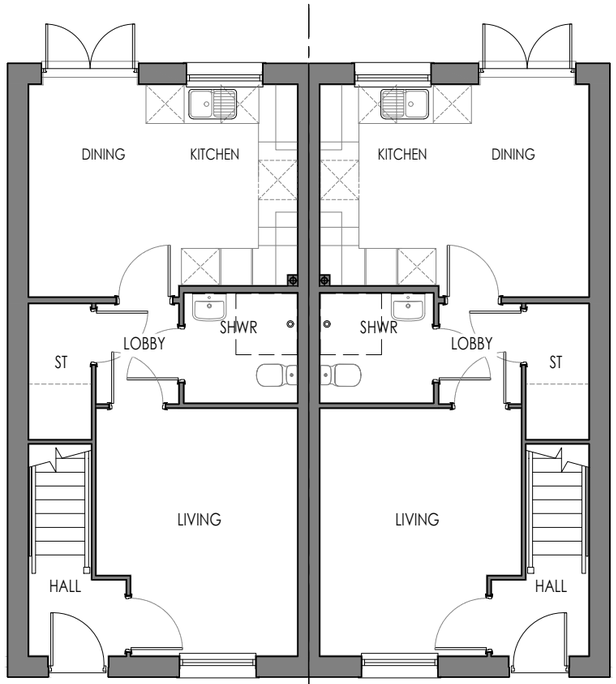


GROUND FLOOR GROUND FLOOR



FRONT ELEVATION FRONT ELEVATION



SIDE ELEVATION

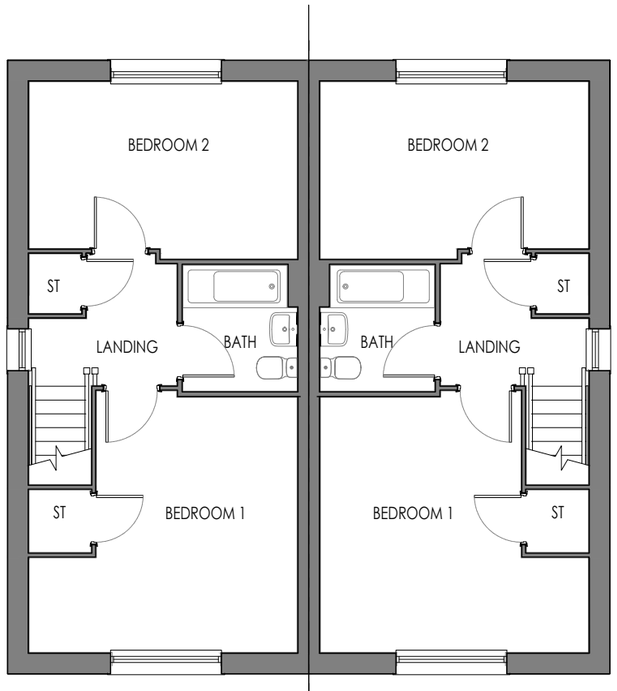

FIRST FLOOR FIRST FLOOR



REAR ELEVATION REAR ELEVATION



SIDE ELEVATION

0 1m 2m 3m 4m 5m

Scale 1:100


Sales Name: 4P2B End

Castle Green

Bedrooms:	Area sq.ft:	Area m²:
2	884	82.13

Drawing Scale 1:100 @ A3


Room Dimensions taken into wardrobe recesses

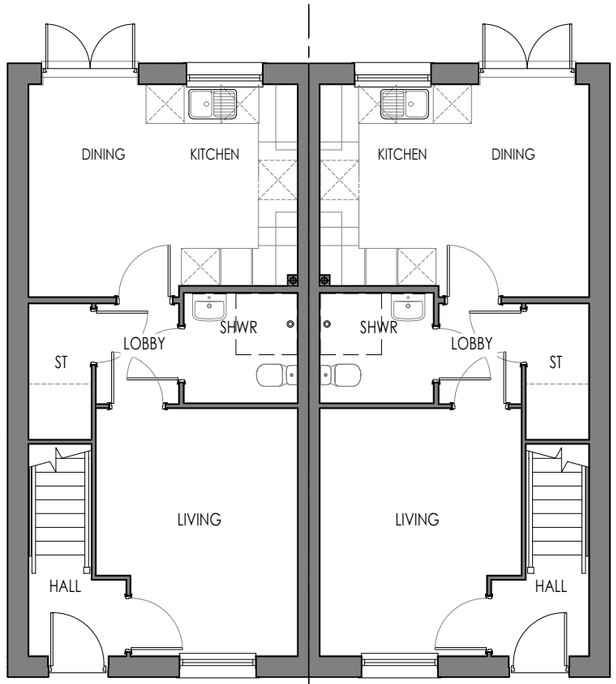


GROUND FLOOR GROUND FLOOR




FRONT ELEVATION FRONT ELEVATION

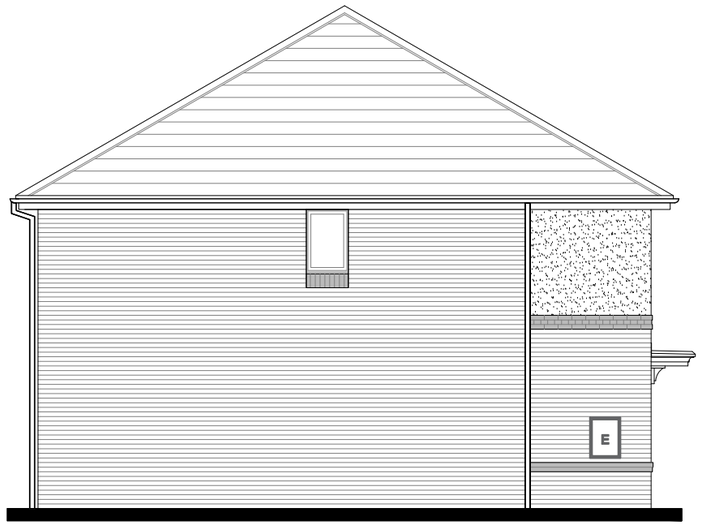


SIDE ELEVATION

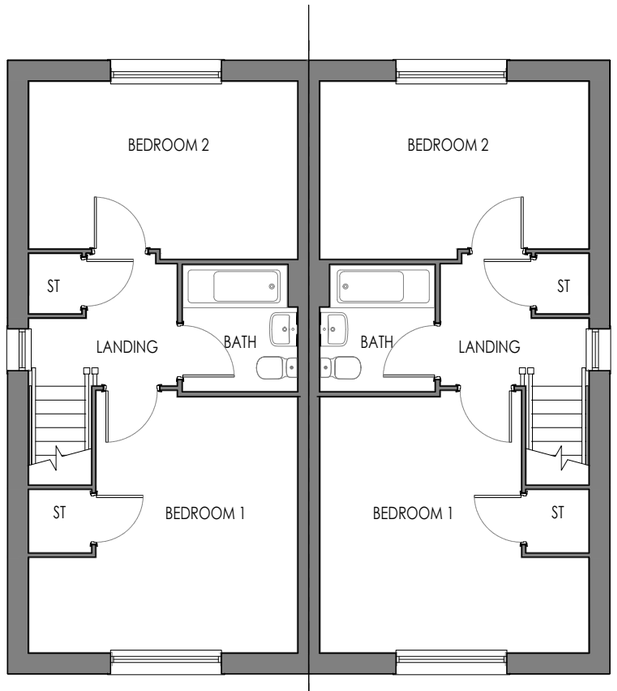

FIRST FLOOR FIRST FLOOR

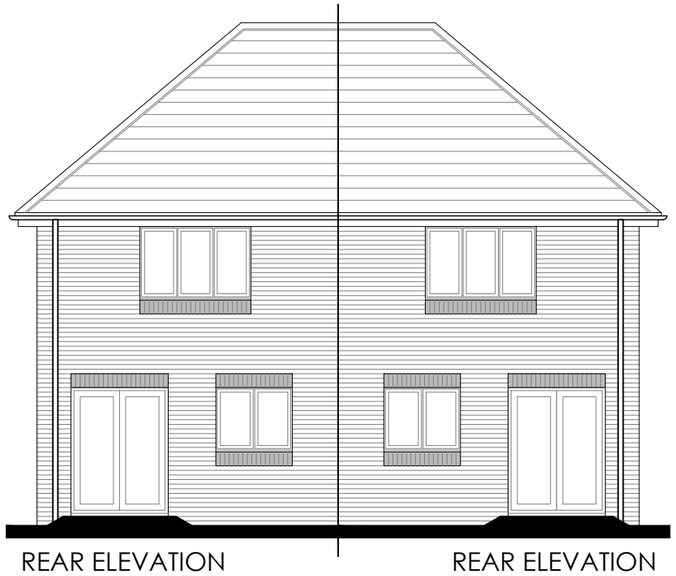

REAR ELEVATION REAR ELEVATION

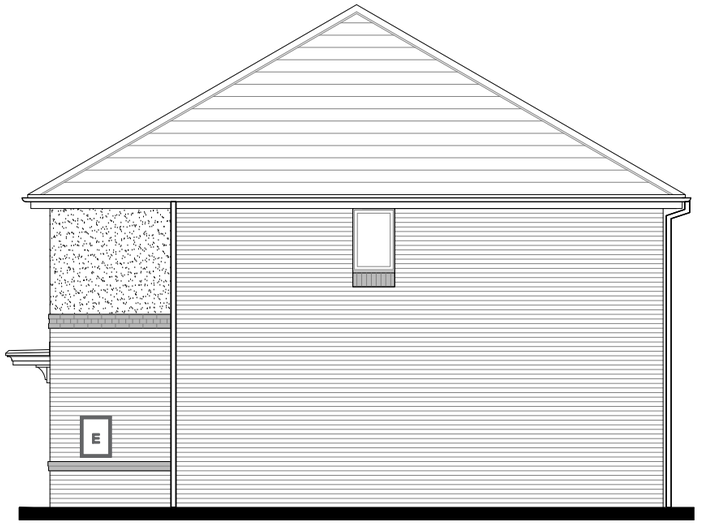

SIDE ELEVATION

0 1m 2m 3m 4m 5m

Scale 1:100


Sales Name: 4P2B End

Castle Green

Bedrooms:	Area sq.ft:	Area m²:
2	884	82.13

Drawing Scale 1:100 @ A3


Room Dimensions taken into wardrobe recesses

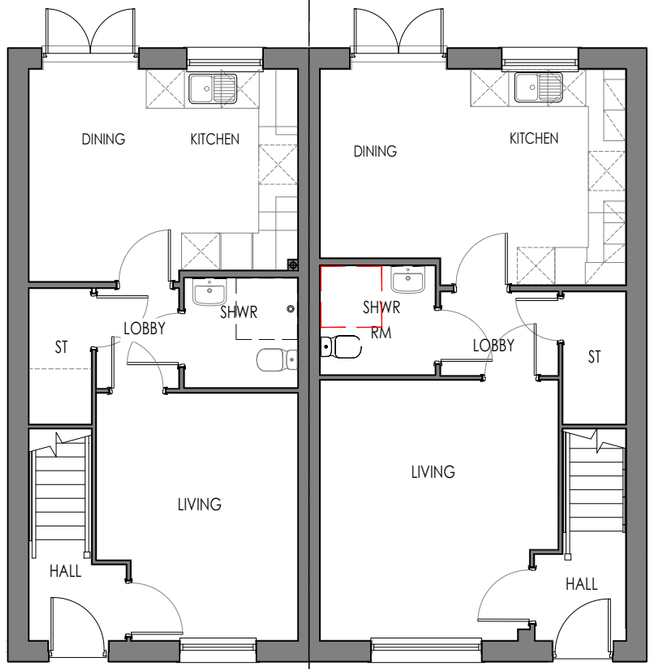

GROUND FLOOR GROUND FLOOR




FRONT ELEVATION FRONT ELEVATION

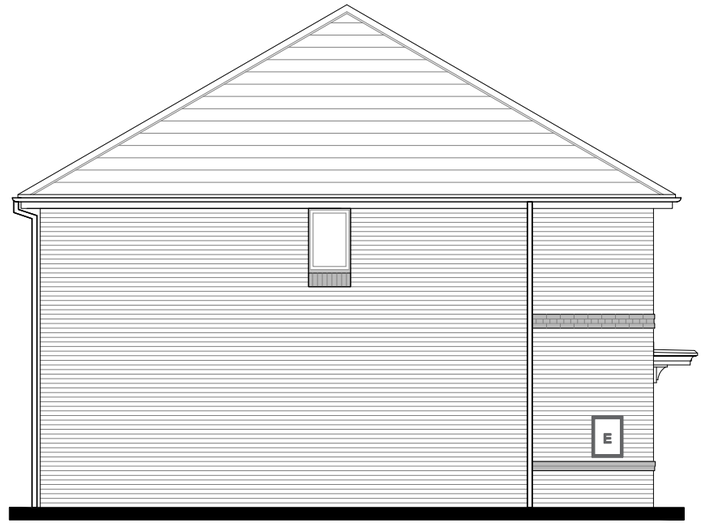

SIDE ELEVATION



FIRST FLOOR FIRST FLOOR

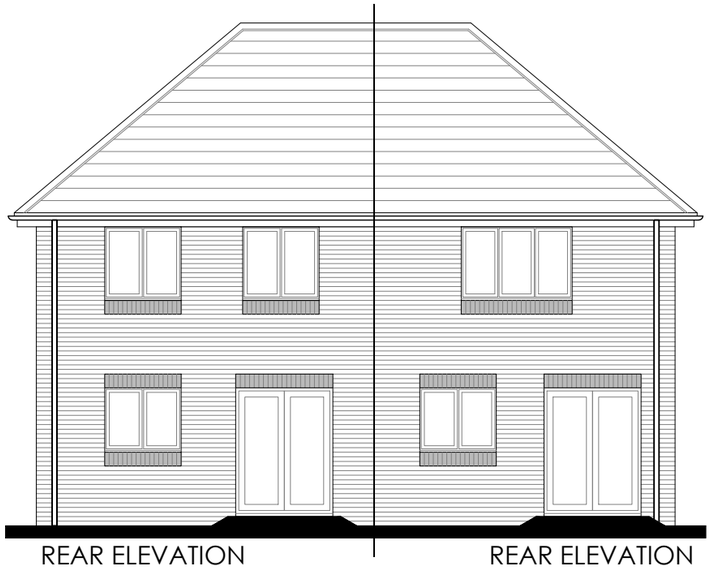

REAR ELEVATION REAR ELEVATION



SIDE ELEVATION

0 1m 2m 3m 4m 5m


Scale 1:100

Sales Name:	Bedrooms:	Area sq.ft:	Area m²:
4P2B End	2	884	82.13
5P3B End	3	1004	93.27

Castle Green

Drawing Scale 1:100 @ A3


Room Dimensions taken into wardrobe recesses

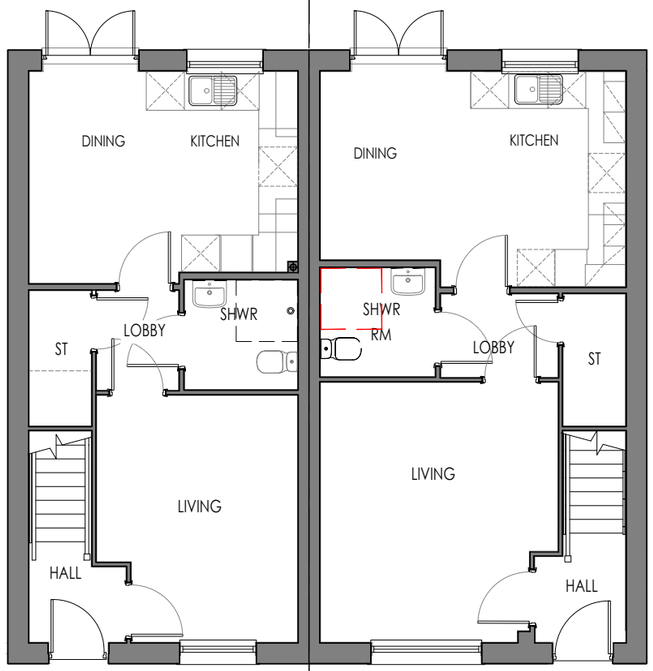


GROUND FLOOR GROUND FLOOR



FRONT ELEVATION FRONT ELEVATION

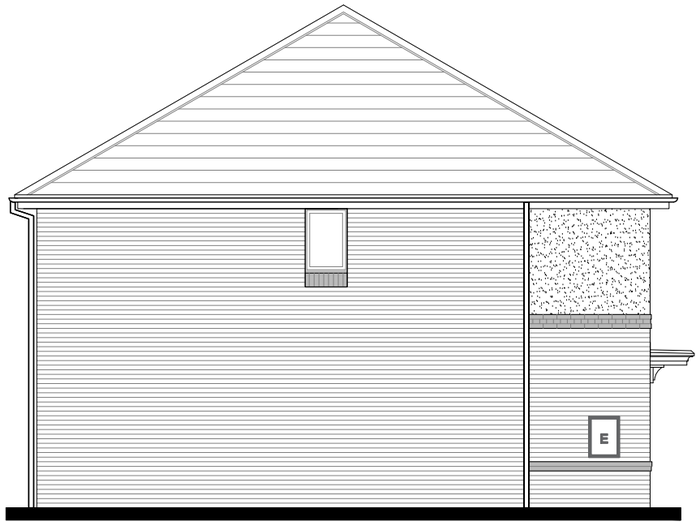


SIDE ELEVATION

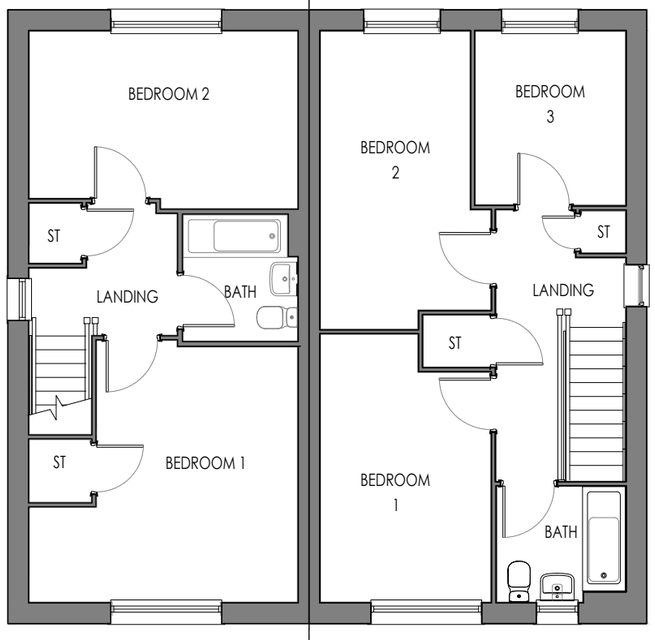

FIRST FLOOR FIRST FLOOR



REAR ELEVATION REAR ELEVATION

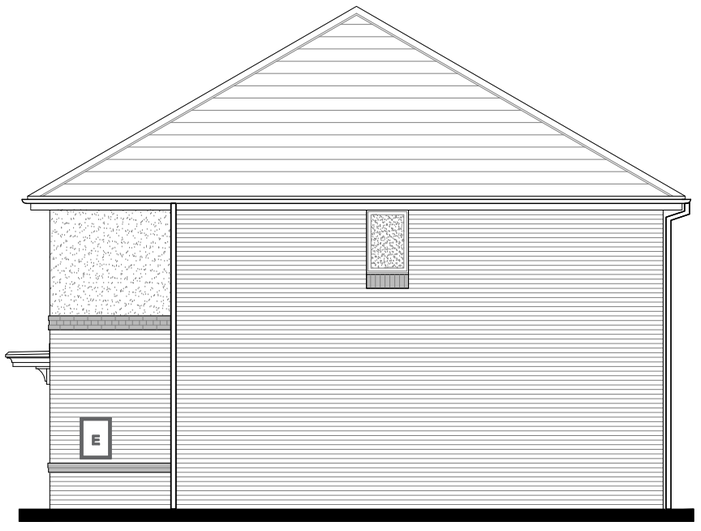

SIDE ELEVATION

0 1m 2m 3m 4m 5m


Scale 1:100

Sales Name:	Bedrooms:	Area sq.ft:	Area m²:
4P2B End	2	884	82.13
5P3B End	3	1004	93.27

Castle Green

Drawing Scale 1:100 @ A3


Room Dimensions taken into wardrobe recesses

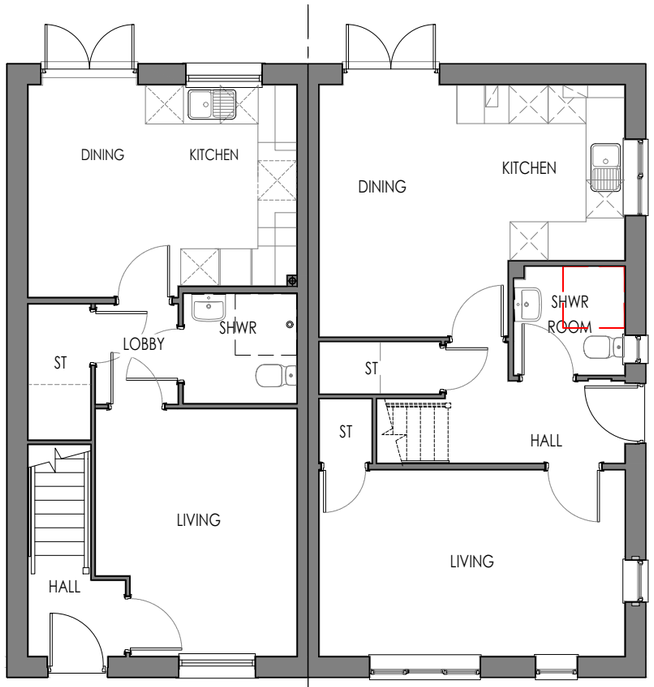


GROUND FLOOR GROUND FLOOR



FRONT ELEVATION FRONT ELEVATION

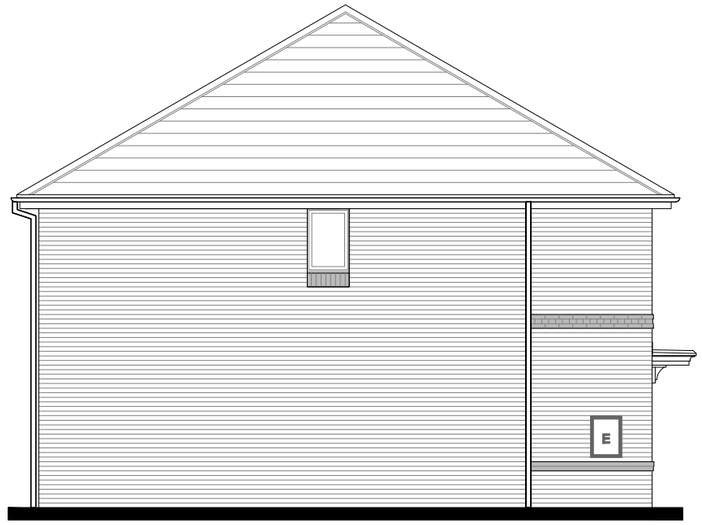

SIDE ELEVATION

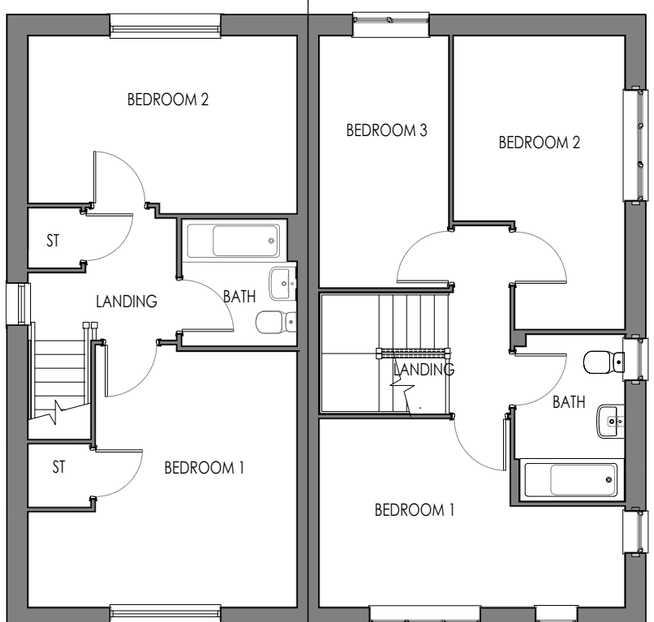

FIRST FLOOR FIRST FLOOR



REAR ELEVATION REAR ELEVATION



SIDE ELEVATION

0 1m 2m 3m 4m 5m


Scale 1:100

Sales Name:	Bedrooms:	Area sq.ft:	Area m²:
4P2B End	2	884	82.13
5P3B Corner	3	1004	93.27

Castle Green

Drawing Scale 1:100 @ A3


Room Dimensions taken into wardrobe recesses

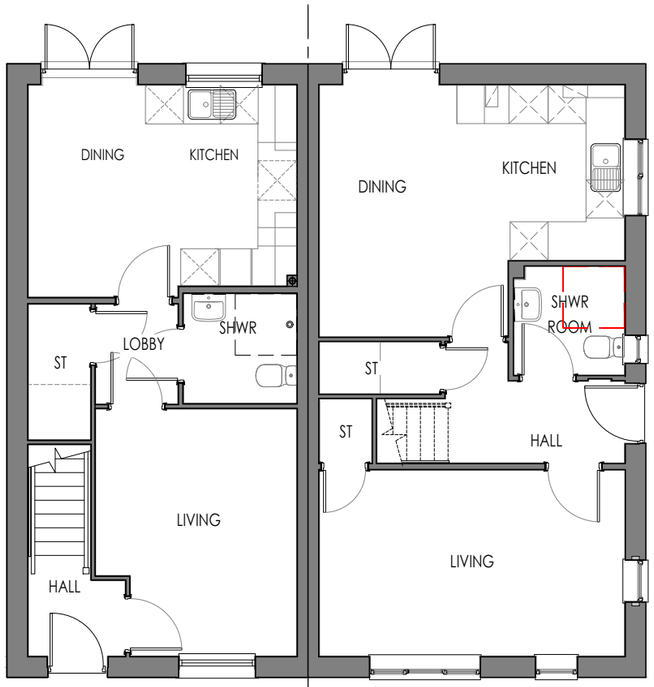


GROUND FLOOR GROUND FLOOR



FRONT ELEVATION FRONT ELEVATION

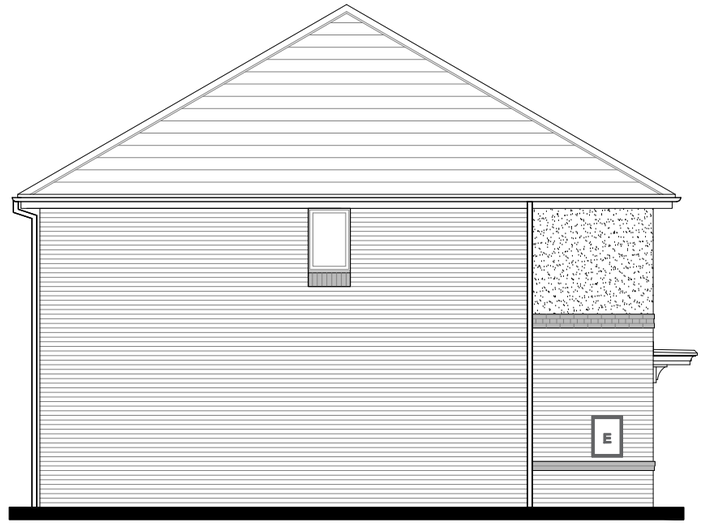

SIDE ELEVATION

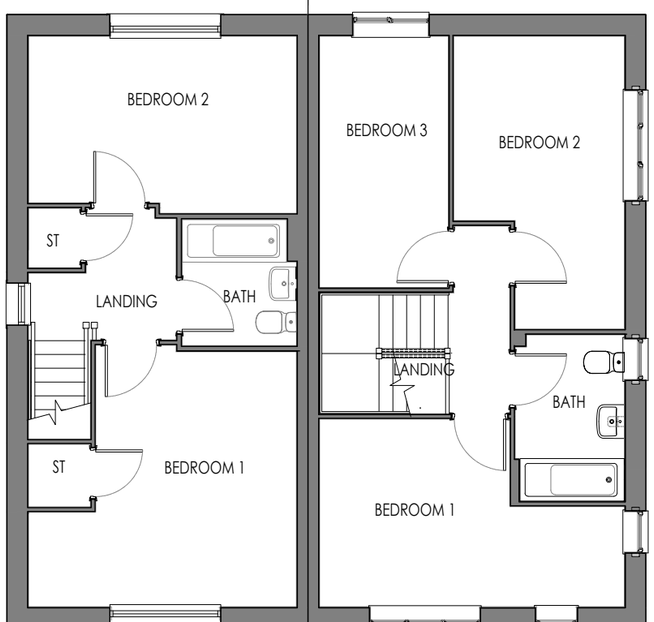

FIRST FLOOR FIRST FLOOR



REAR ELEVATION REAR ELEVATION



SIDE ELEVATION

0 1m 2m 3m 4m 5m

Scale 1:100

Sales Name:	Bedrooms:	Area sq.ft:	Area m²:
4P2B End	2	884	82.13
5P3B Corner	3	1004	93.27

Castle Green

Drawing Scale 1:100 @ A3

Room Dimensions taken into wardrobe recesses




GROUND FLOOR GROUND FLOOR



FRONT ELEVATION FRONT ELEVATION



SIDE ELEVATION

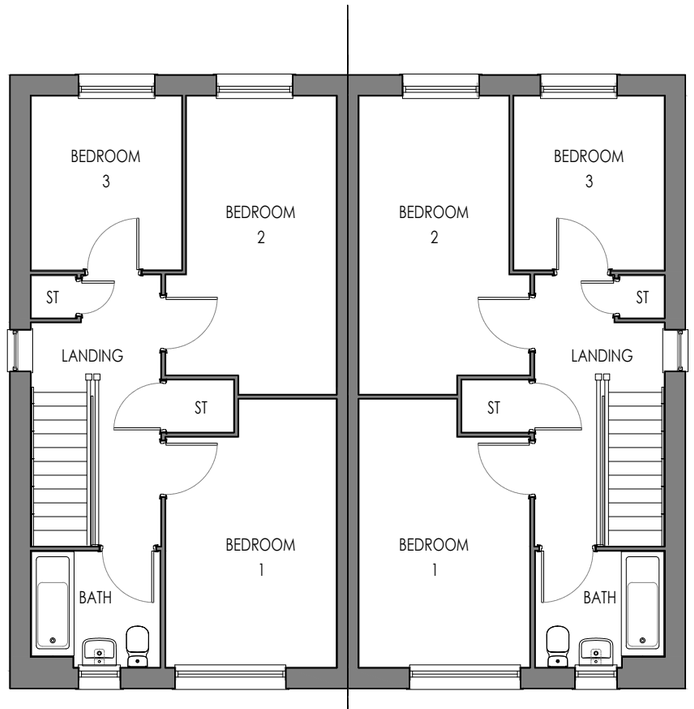

FIRST FLOOR FIRST FLOOR



REAR ELEVATION REAR ELEVATION



SIDE ELEVATION

0 1m 2m 3m 4m 5m

Scale 1:100

Sales Name: 5P3B End

Castle Green

Bedrooms:	Area sq.ft:	Area m²:
3	1004	93.27

Drawing Scale 1:100 @ A3


Room Dimensions taken into wardrobe recesses




GROUND FLOOR GROUND FLOOR




FRONT ELEVATION FRONT ELEVATION

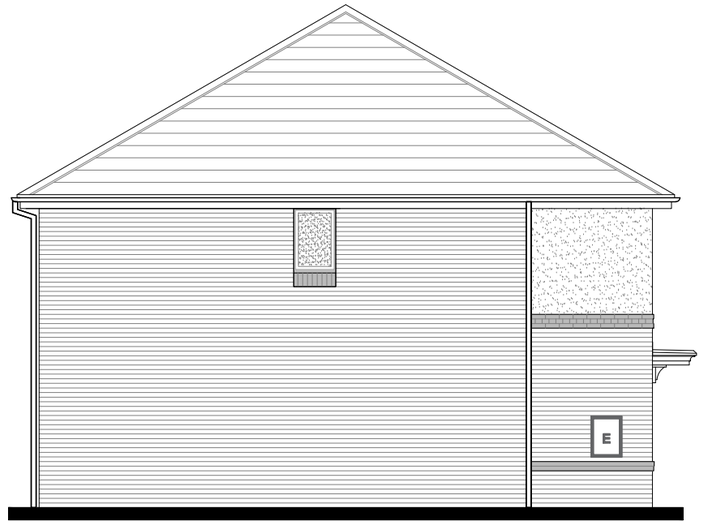

SIDE ELEVATION

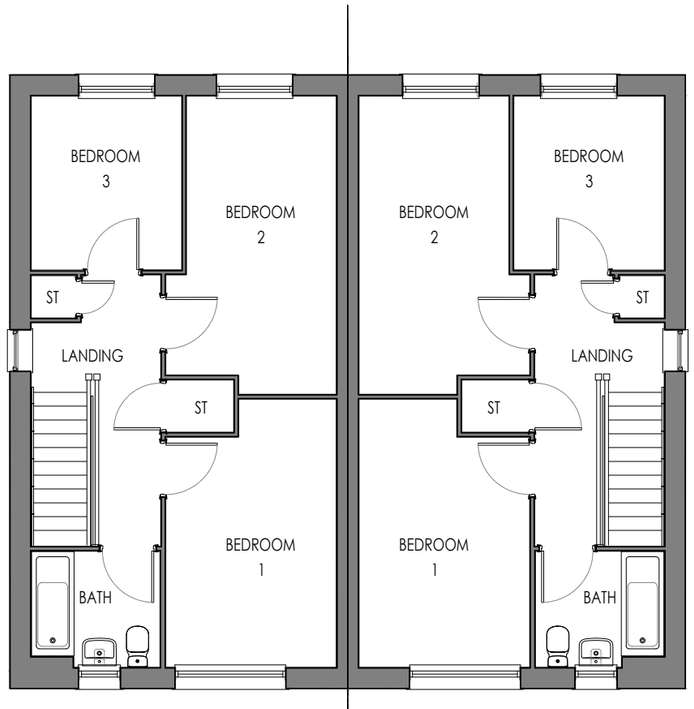

FIRST FLOOR FIRST FLOOR

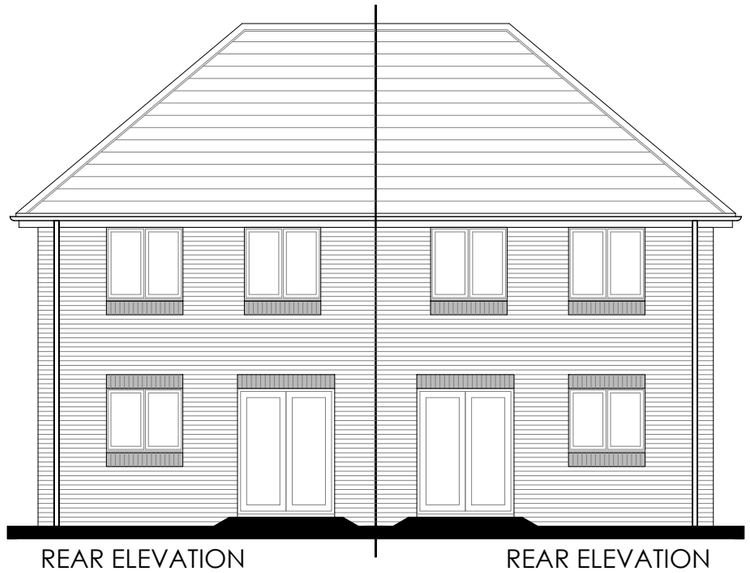

REAR ELEVATION REAR ELEVATION



SIDE ELEVATION

0 1m 2m 3m 4m 5m

Scale 1:100

Sales Name: 5P3B End

Castle Green

Bedrooms:	Area sq.ft:	Area m²:
3	1004	93.27

Drawing Scale 1:100 @ A3

Room Dimensions taken into wardrobe recesses




GROUND FLOOR

GROUND FLOOR



FRONT ELEVATION

FRONT ELEVATION

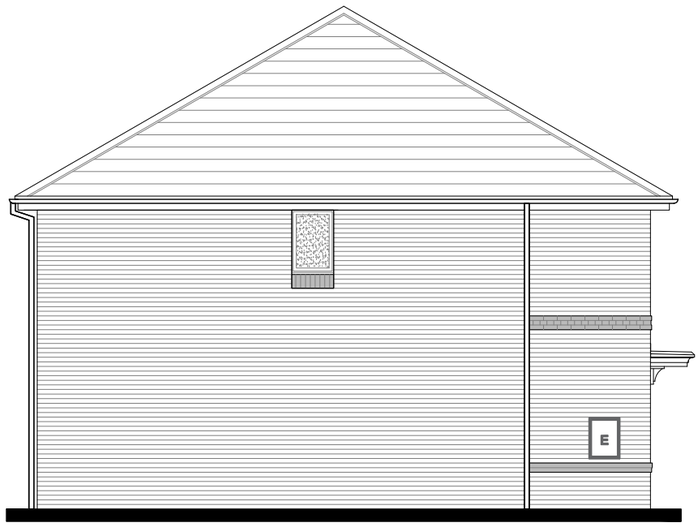

SIDE ELEVATION



FIRST FLOOR

FIRST FLOOR



REAR ELEVATION

REAR ELEVATION



SIDE ELEVATION

0 1m 2m 3m 4m 5m

Scale 1:100

Sales Name:			Sales Name:		
5P3B End			5P3B Corner		
Bedrooms:	Area sq.ft:	Area m²:	Bedrooms:	Area sq.ft:	Area m²:
3	1004	93.27	3	1004	93.27

Castle Green

Drawing Scale 1:100 @ A3


Room Dimensions taken into wardrobe recesses



GROUND FLOOR GROUND FLOOR



FRONT ELEVATION FRONT ELEVATION

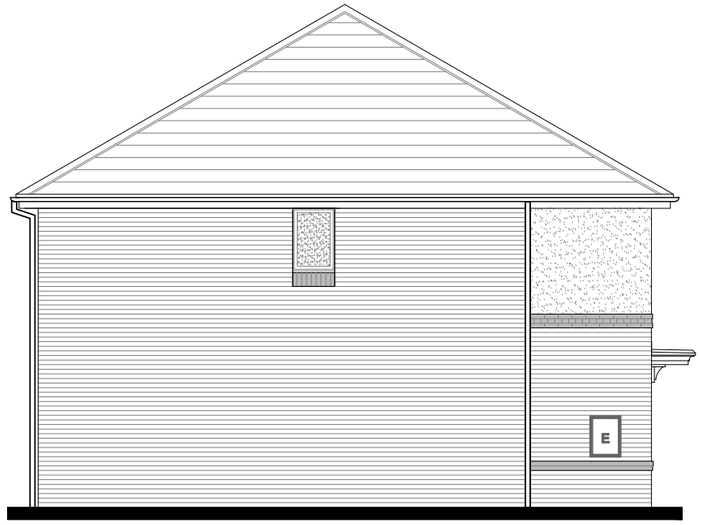

SIDE ELEVATION



FIRST FLOOR FIRST FLOOR



REAR ELEVATION REAR ELEVATION



SIDE ELEVATION

0 1m 2m 3m 4m 5m


Scale 1:100

Sales Name:	Bedrooms:	Area sq.ft:	Area m²:
5P3B End	3	1004	93.27
5P3B Corner	3	1004	93.27

Castle Green

Drawing Scale 1:100 @ A3

Room Dimensions taken into wardrobe recesses

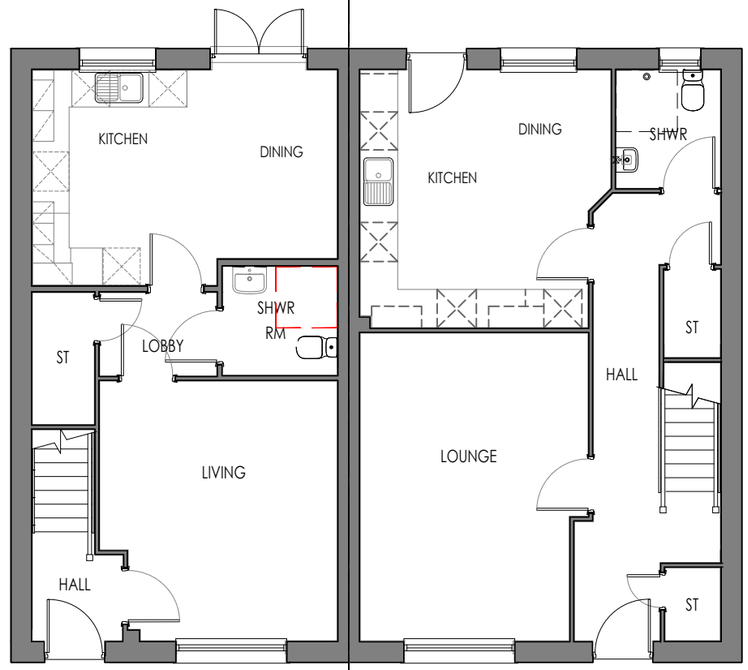

GROUND FLOOR

GROUND FLOOR




FRONT ELEVATION

FRONT ELEVATION



SIDE ELEVATION

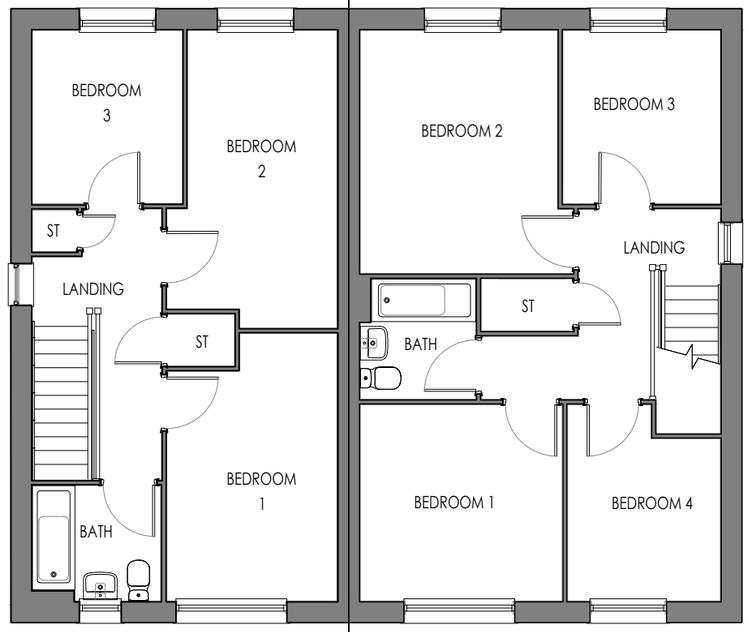

FIRST FLOOR

FIRST FLOOR



REAR ELEVATION

REAR ELEVATION



SIDE ELEVATION

0 1m 2m 3m 4m 5m


Scale 1:100

Sales Name:	Bedrooms:	Area sq.ft:	Area m²:
5P3B End	3	1004	93.27
6P4B End	4	1186	110.18

Castle Green

Drawing Scale 1:100 @ A3

Room Dimensions taken into wardrobe recesses

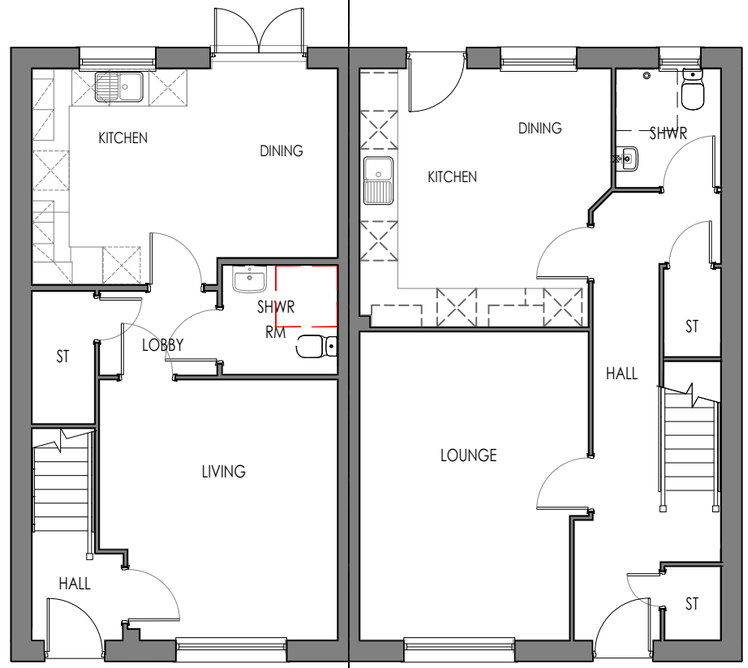


GROUND FLOOR

GROUND FLOOR




FRONT ELEVATION

FRONT ELEVATION

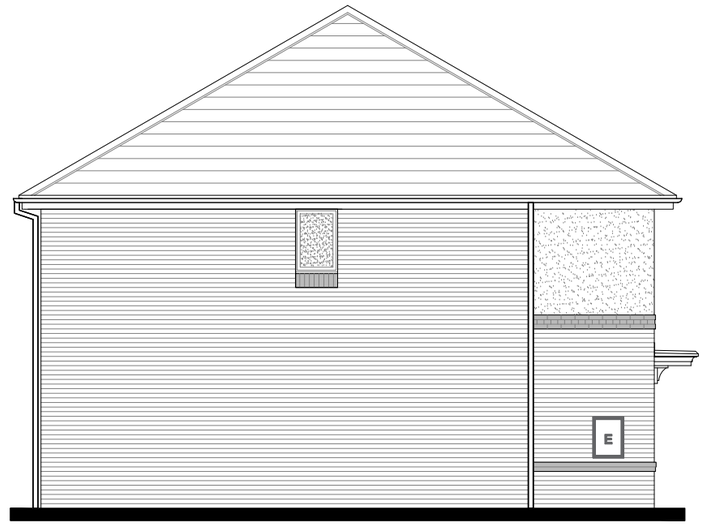

SIDE ELEVATION

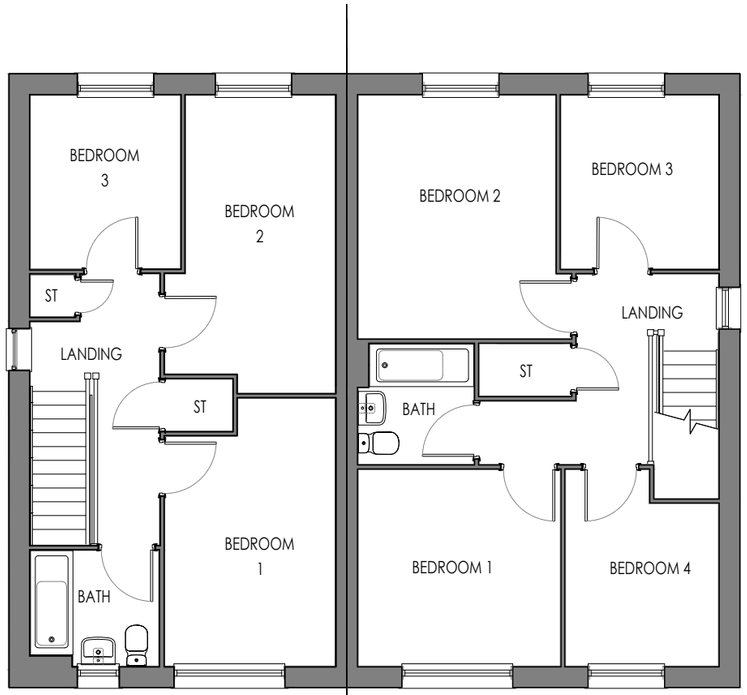


FIRST FLOOR

FIRST FLOOR



REAR ELEVATION

REAR ELEVATION

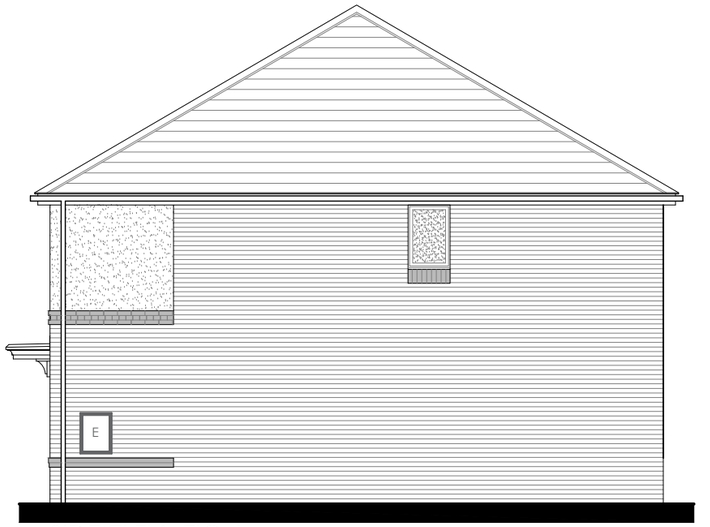

SIDE ELEVATION

0 1m 2m 3m 4m 5m


Scale 1:100

Sales Name:	Bedrooms:	Area sq.ft:	Area m²:
5P3B End	3	1004	93.27
6P4B End	4	1186	110.18

Castle Green

Drawing Scale 1:100 @ A3

Room Dimensions taken into wardrobe recesses

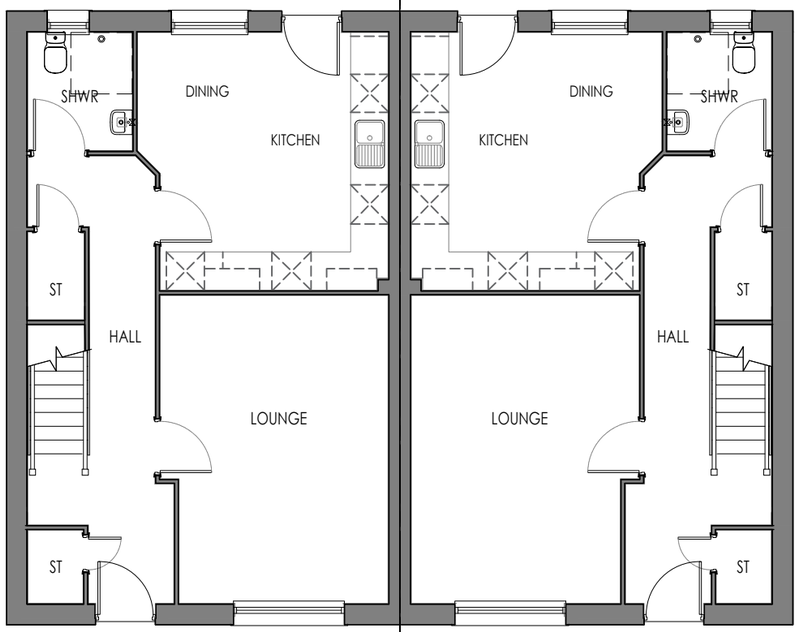


GROUND FLOOR GROUND FLOOR




FRONT ELEVATION FRONT ELEVATION



SIDE ELEVATION

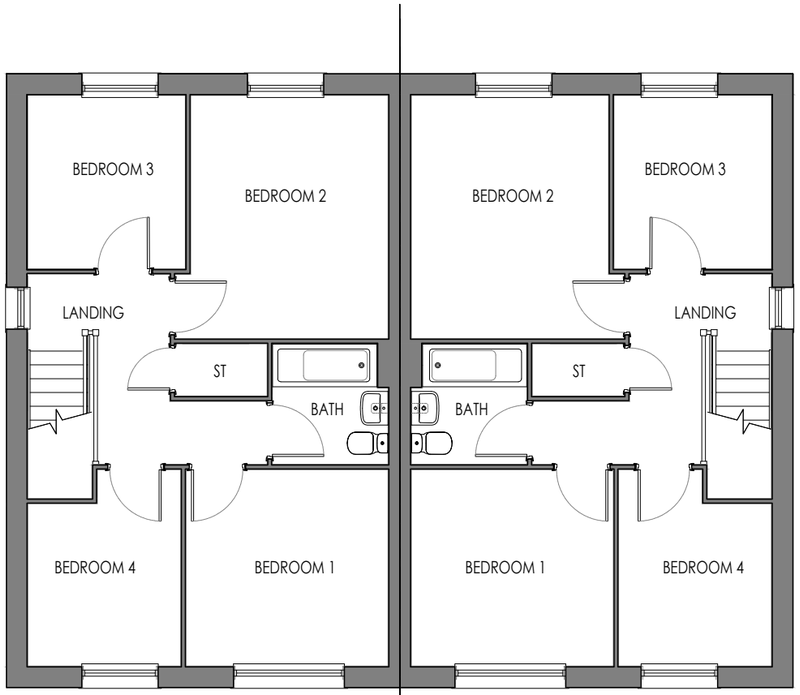

FIRST FLOOR FIRST FLOOR

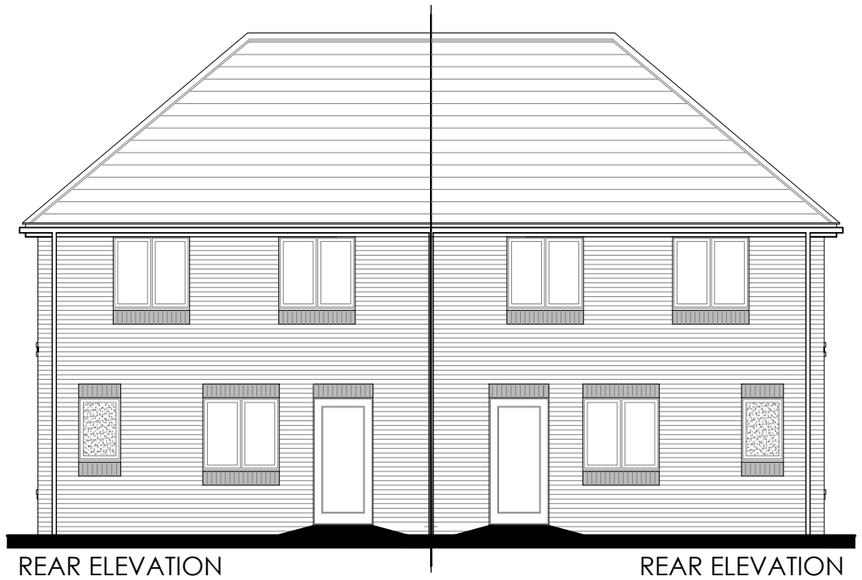

REAR ELEVATION REAR ELEVATION



SIDE ELEVATION

0 1m 2m 3m 4m 5m

Scale 1:100


Sales Name: 6P4B End

Castle Green

Bedrooms:	Area sq.ft:	Area m²:
4	1186	110.18

Drawing Scale 1:100 @ A3


Room Dimensions taken into wardrobe recesses

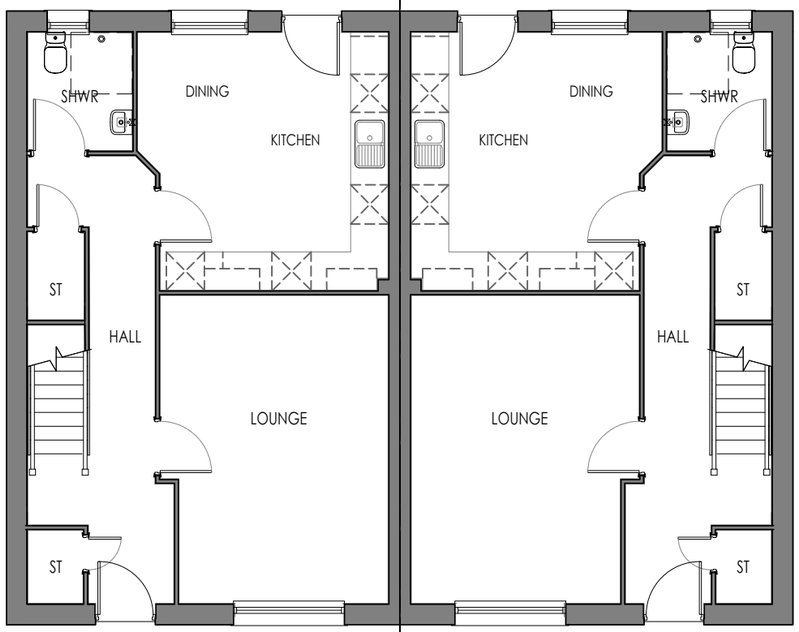


GROUND FLOOR GROUND FLOOR



FRONT ELEVATION FRONT ELEVATION

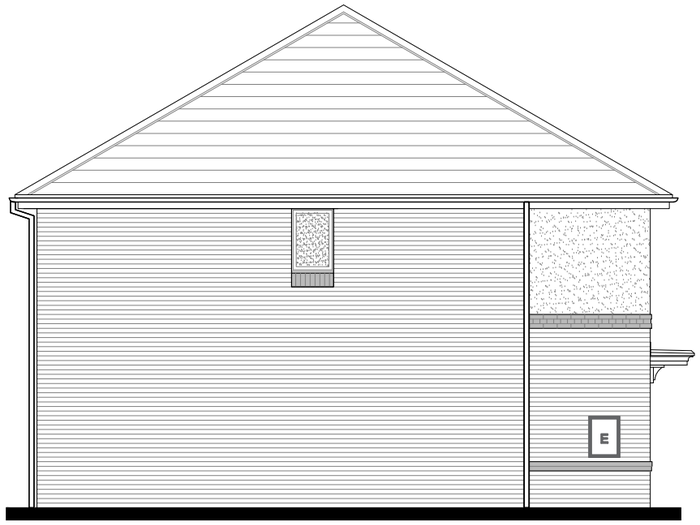


SIDE ELEVATION

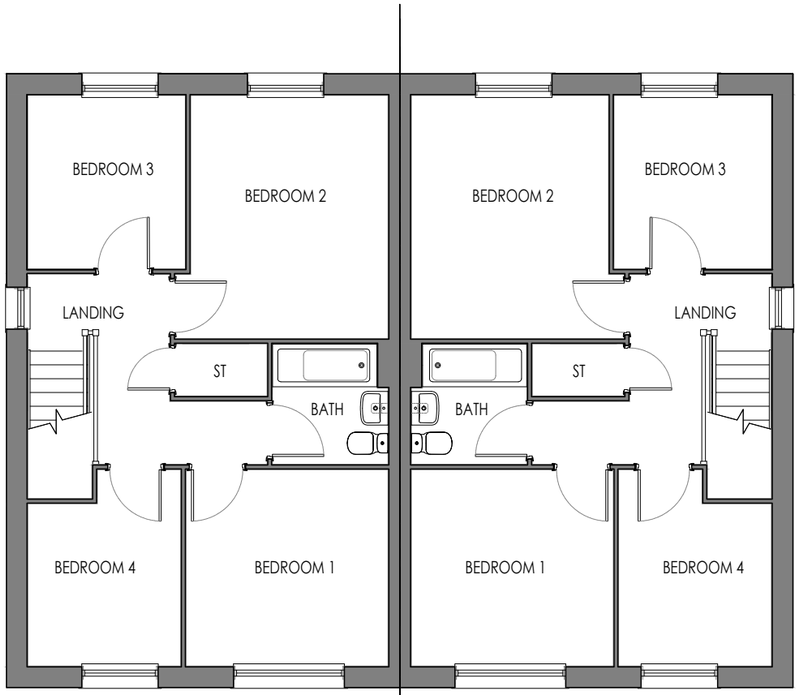

FIRST FLOOR FIRST FLOOR



REAR ELEVATION REAR ELEVATION

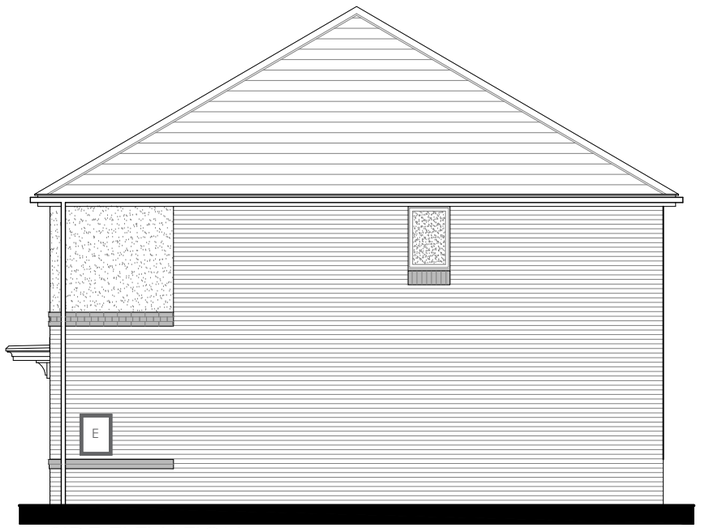

SIDE ELEVATION

0 1m 2m 3m 4m 5m

Scale 1:100


Sales Name: 6P4B End

Castle Green

Bedrooms:	Area sq.ft:	Area m²:
4	1186	110.18

Drawing Scale 1:100 @ A3

Room Dimensions taken into wardrobe recesses

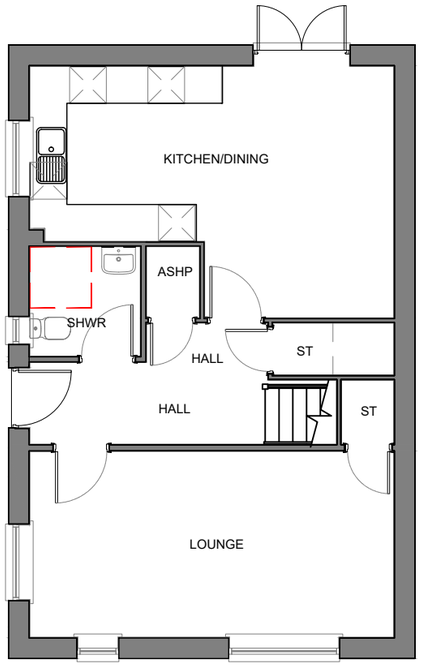


GROUND FLOOR



FRONT ELEVATION




SIDE ELEVATION

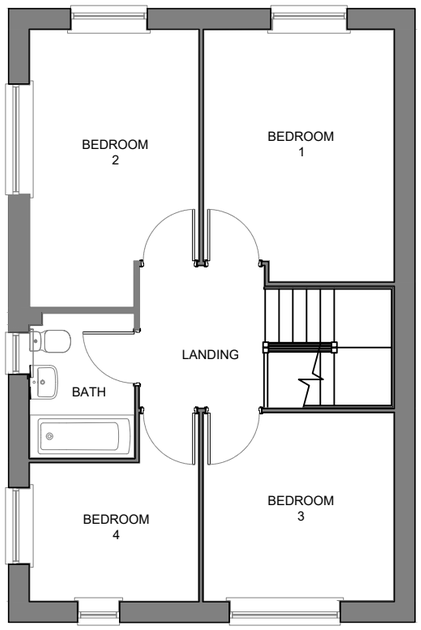

FIRST FLOOR



REAR ELEVATION

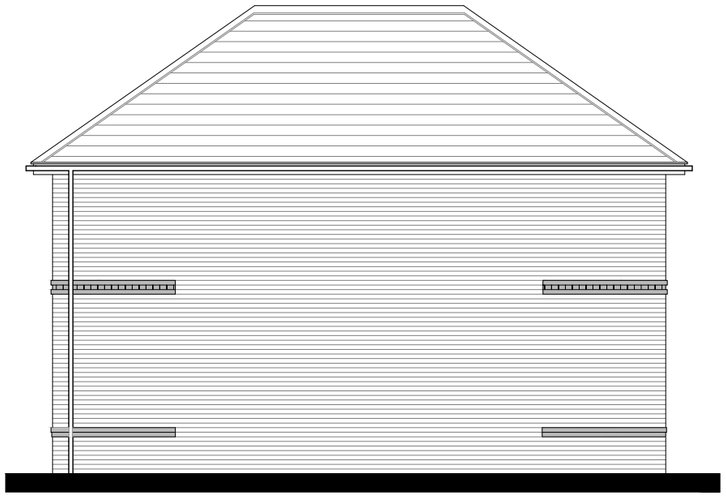

SIDE ELEVATION

0 1m 2m 3m 4m 5m

Scale 1:100


Sales Name: 6P4B Corner

Castle Green

Bedrooms:	Area sq.ft:	Area m²:
4	1197	111.20

Drawing Scale 1:100 @ A3

Room Dimensions taken into wardrobe recesses

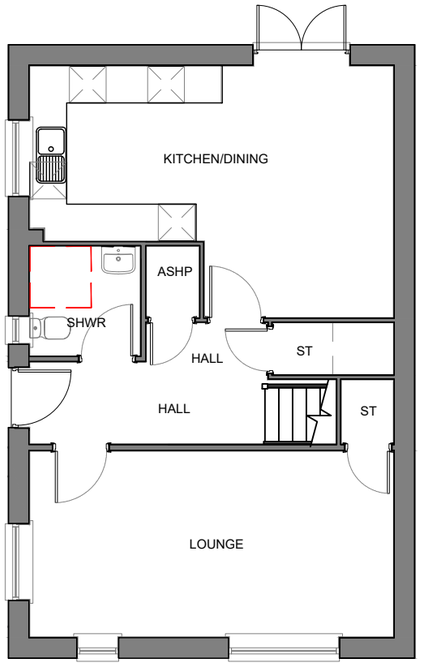


GROUND FLOOR



FRONT ELEVATION



SIDE ELEVATION

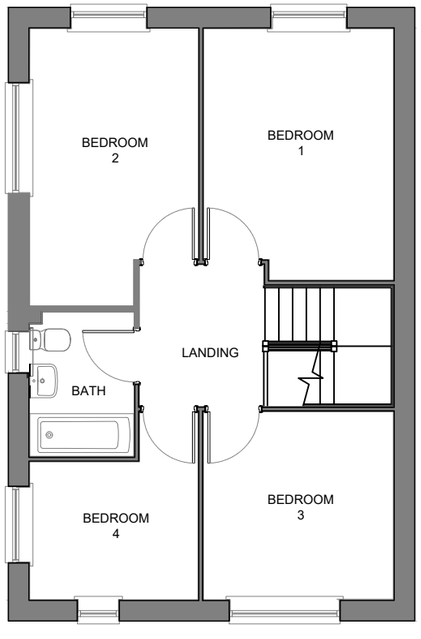

FIRST FLOOR



REAR ELEVATION



SIDE ELEVATION

0 1m 2m 3m 4m 5m

Scale 1:100


Sales Name: 6P4B Corner

Castle Green


Bedrooms:	Area sq.ft:	Area m²:
4	1197	111.20

Drawing Scale 1:100 @ A3

Room Dimensions taken into wardrobe recesses

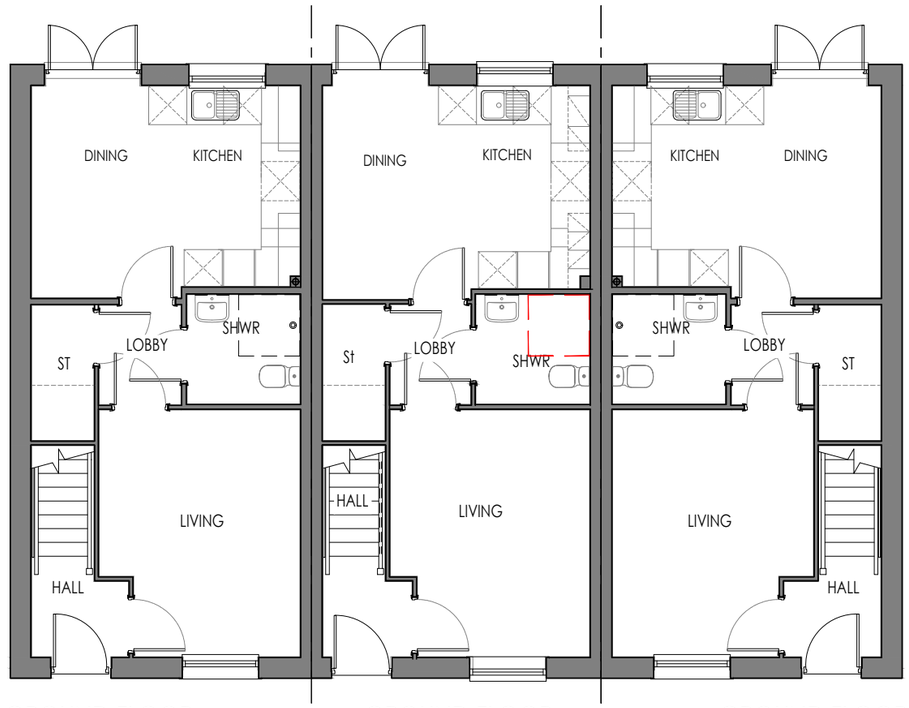

GROUND FLOOR GROUND FLOOR GROUND FLOOR

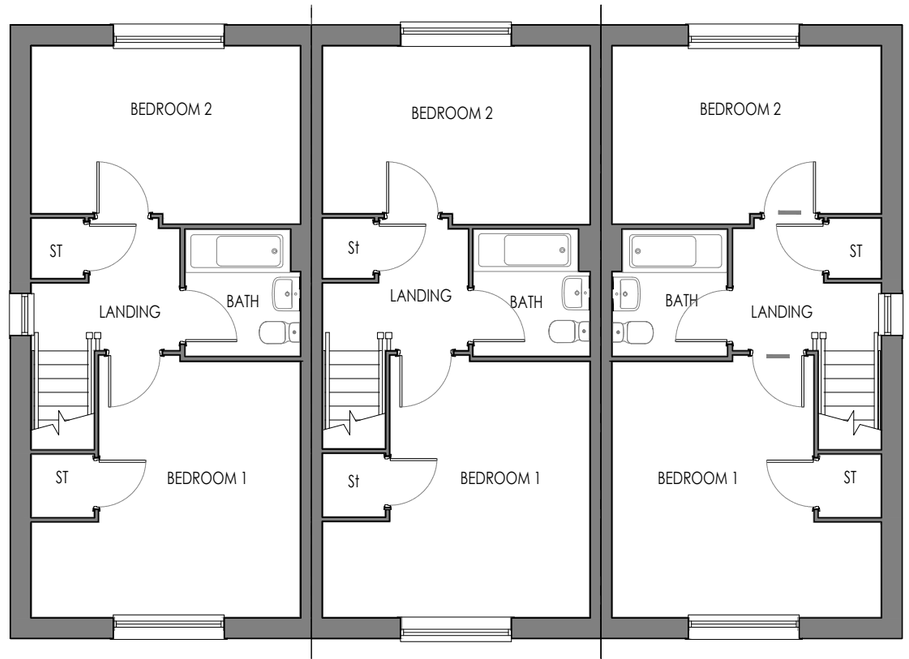

FIRST FLOOR FIRST FLOOR FIRST FLOOR

0 1m 2m 3m 4m 5m

Scale 1:100

Sales Name:	Bedrooms:	Area sq.ft:	Area m²:
4P2B End	2	884	82.13
4P2B Mid	2	884	82.13

Castle Green

Drawing Scale 1:100 @ A3


Room Dimensions taken into wardrobe recesses



FRONT ELEVATION

FRONT ELEVATION

FRONT ELEVATION

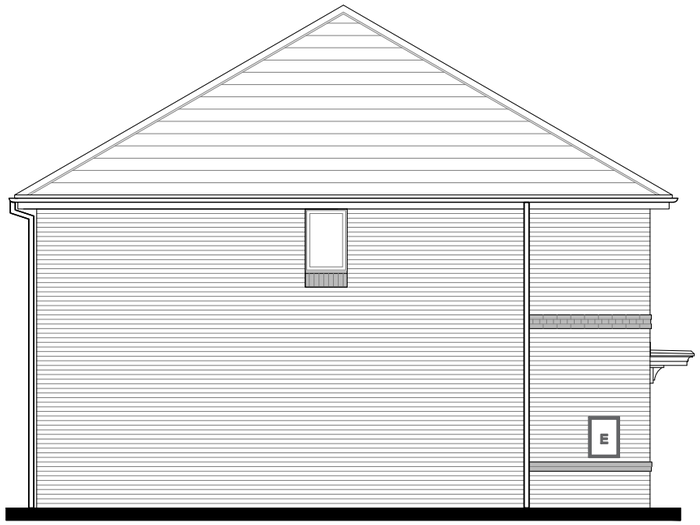

SIDE ELEVATION



REAR ELEVATION

REAR ELEVATION

REAR ELEVATION



SIDE ELEVATION

0 1m 2m 3m 4m 5m

Scale 1:100

Sales Name:	Bedrooms:	Area sq.ft:	Area m²:
4P2B End	2	884	82.13

Sales Name:	Bedrooms:	Area sq.ft:	Area m²:
4P2B Mid	2	884	82.13

Castle Green

Drawing Scale 1:100 @ A3


Room Dimensions taken into wardrobe recesses




FRONT ELEVATION

FRONT ELEVATION

FRONT ELEVATION

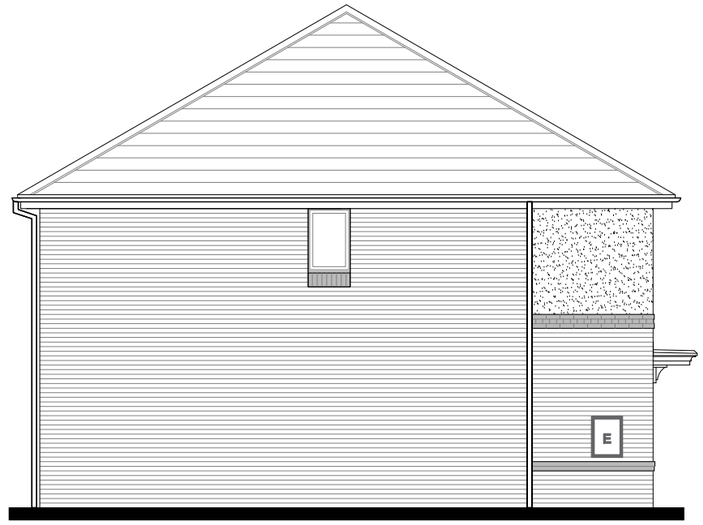

SIDE ELEVATION

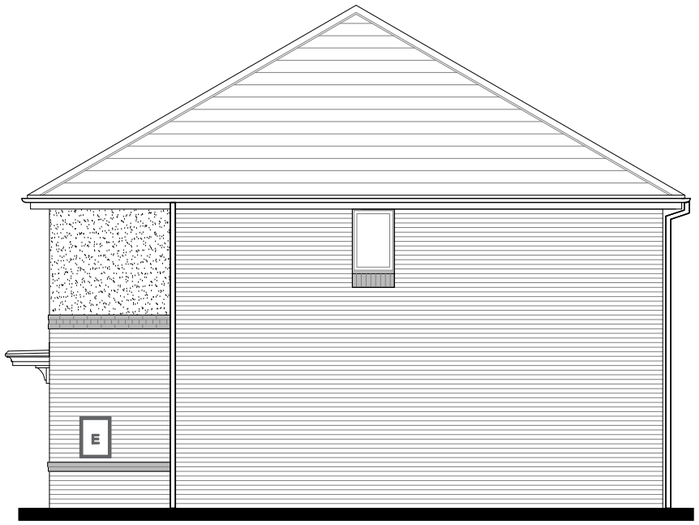

SIDE ELEVATION



REAR ELEVATION

REAR ELEVATION

REAR ELEVATION

0 1m 2m 3m 4m 5m


Scale 1:100

Sales Name:	Bedrooms:	Area sq.ft:	Area m²:
4P2B End	2	884	82.13
4P2B Mid	2	884	82.13

Castle Green

Drawing Scale 1:100 @ A3

Room Dimensions taken into wardrobe recesses

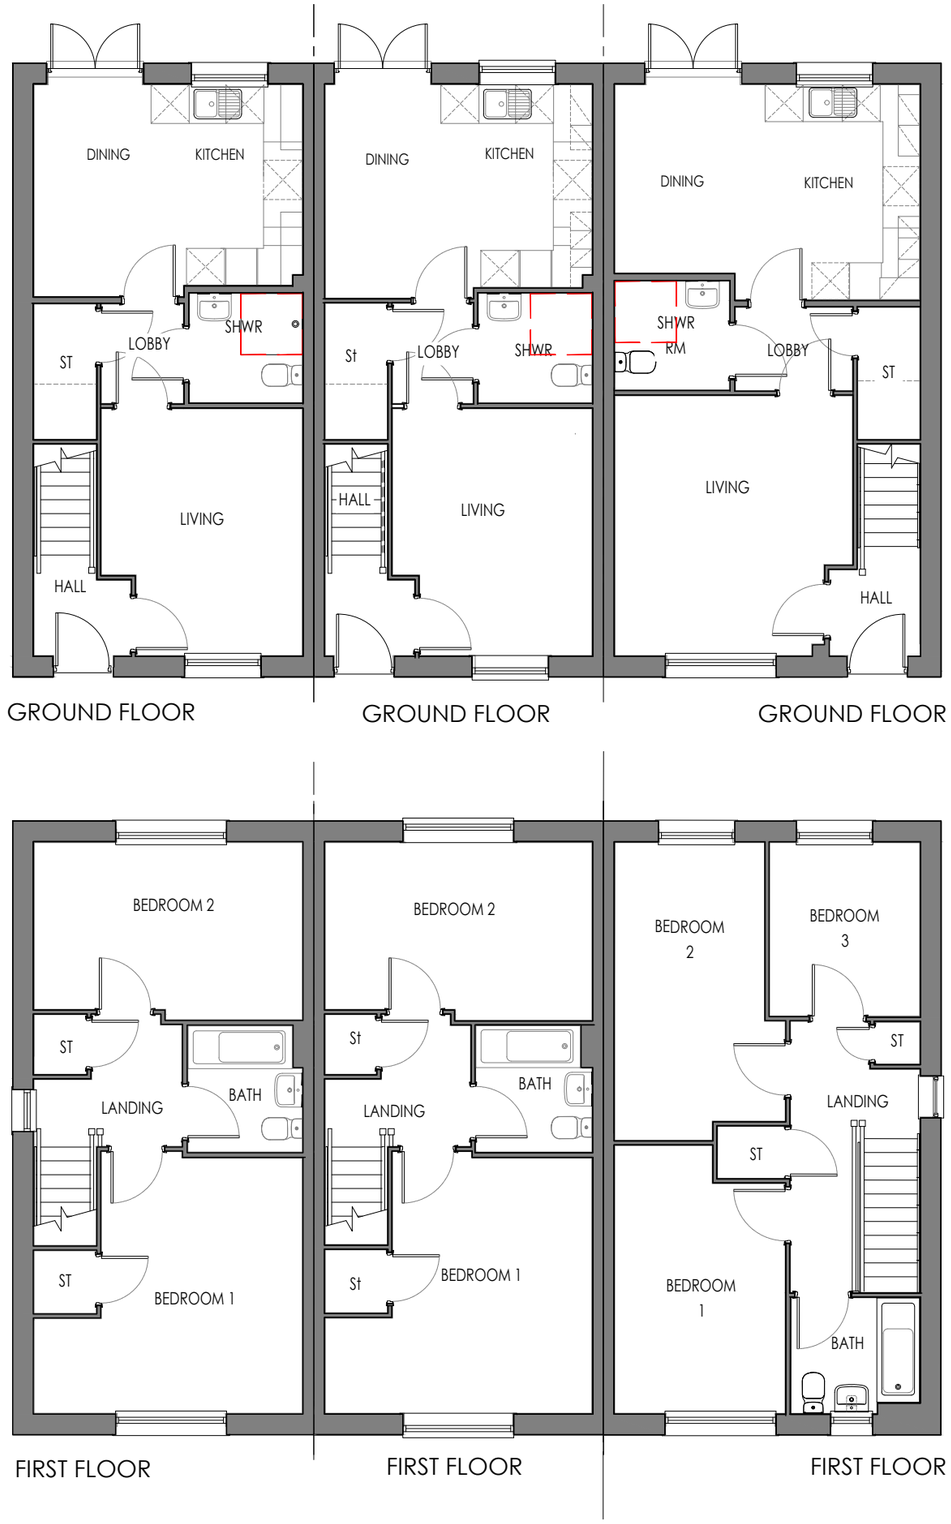

GROUND FLOOR | GROUND FLOOR | GROUND FLOOR

FIRST FLOOR | FIRST FLOOR | FIRST FLOOR

0 1m 2m 3m 4m 5m

Scale 1:100

Sales Name:	Bedrooms:	Area sq.ft:	Area m²:
4P2B End	2	884	82.13
4P2B Mid	2	884	82.13
5P3B End	3	1004	93.27


Castle Green

Drawing Scale 1:100 @ A3


Room Dimensions taken into wardrobe recesses



FRONT ELEVATION FRONT ELEVATION FRONT ELEVATION

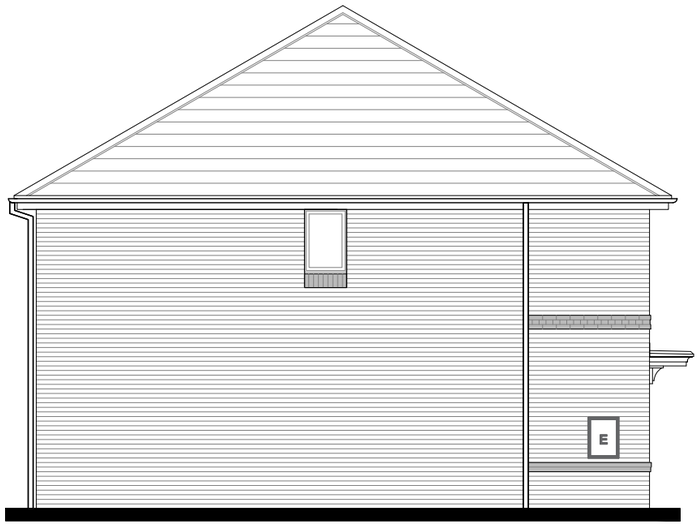

SIDE ELEVATION

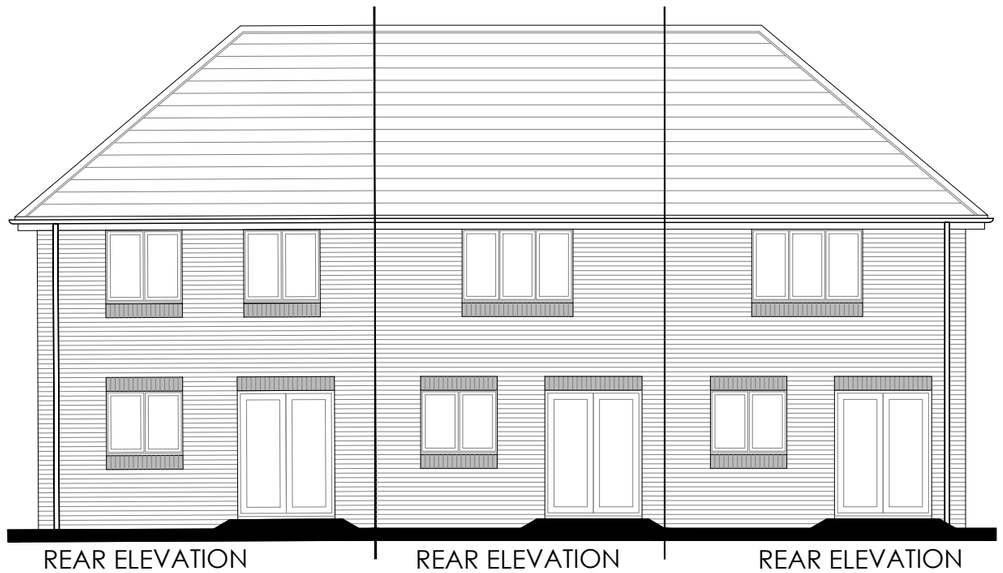

REAR ELEVATION REAR ELEVATION REAR ELEVATION



SIDE ELEVATION

0 1m 2m 3m 4m 5m

Scale 1:100

Sales Name:	Bedrooms:	Area sq.ft:	Area m²:
4P2B End	2	884	82.13
4P2B Mid	2	884	82.13
5P3B End	3	1004	93.27


Castle Green


Drawing Scale 1:100 @ A3

Room Dimensions taken into wardrobe recesses




FRONT ELEVATION FRONT ELEVATION FRONT ELEVATION

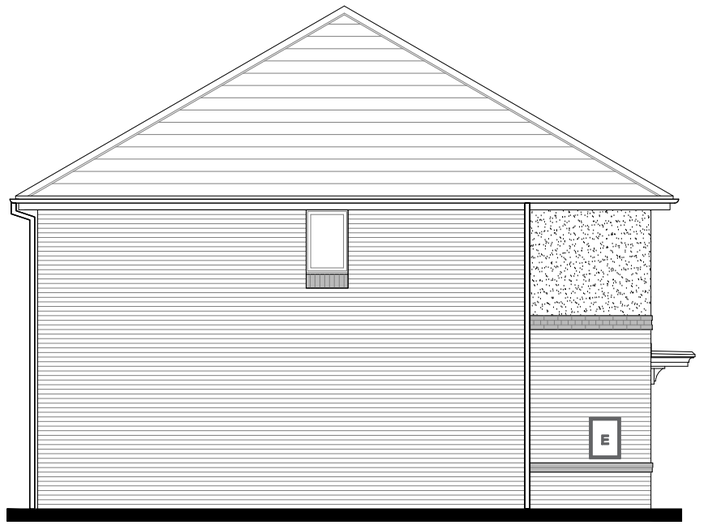

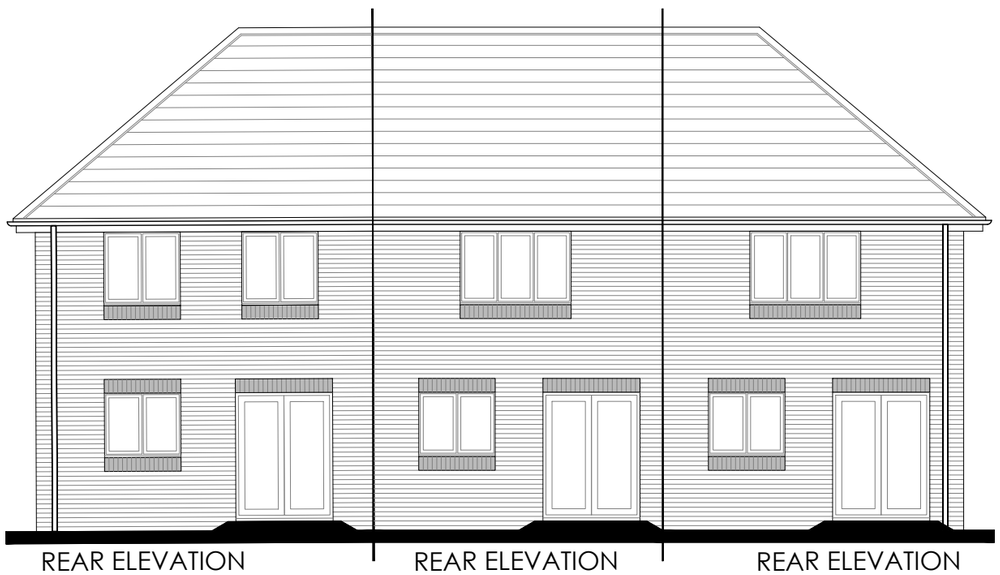

REAR ELEVATION REAR ELEVATION REAR ELEVATION

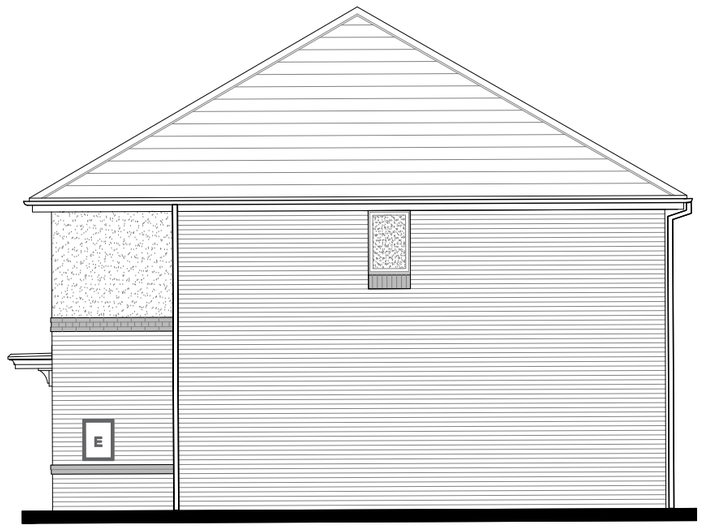

SIDE ELEVATION

0 1m 2m 3m 4m 5m

Scale 1:100

Sales Name:	Bedrooms:	Area sq.ft:	Area m²:
4P2B End	2	884	82.13
4P2B Mid	2	884	82.13
5P3B End	3	1004	93.27


Castle Green

Drawing Scale 1:100 @ A3

Room Dimensions taken into wardrobe recesses



GROUND FLOOR GROUND FLOOR GROUND FLOOR

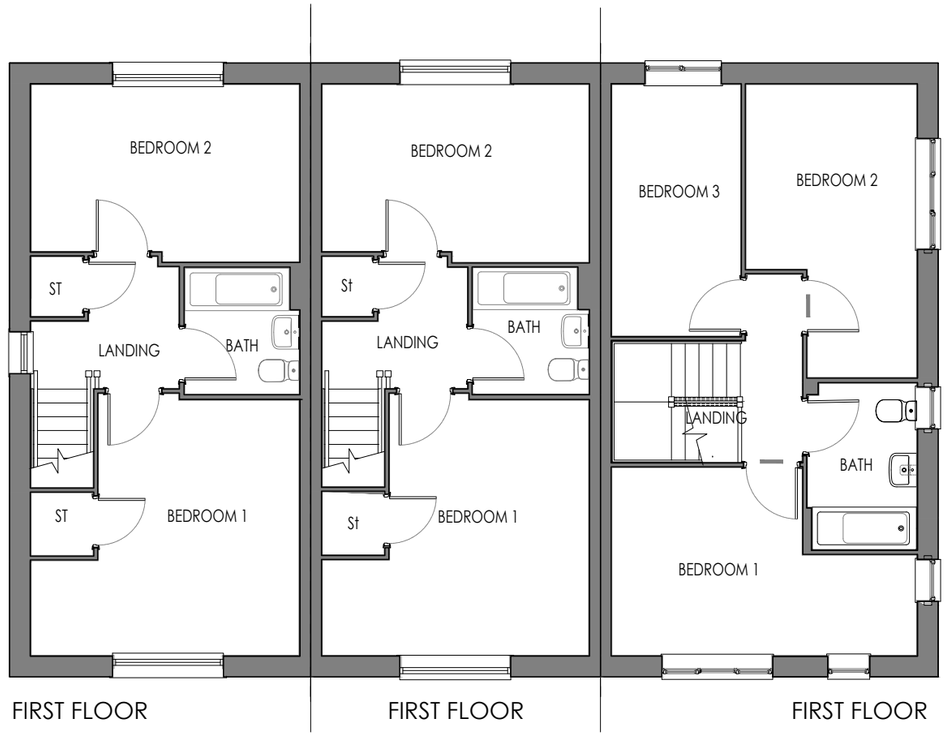

FIRST FLOOR FIRST FLOOR FIRST FLOOR

0 1m 2m 3m 4m 5m

Scale 1:100

Sales Name:	Bedrooms:	Area sq.ft:	Area m²:
4P2B End	2	884	82.13
4P2B Mid	2	884	82.13
5P3B Corner	3	1004	93.27


Castle Green

Drawing Scale 1:100 @ A3

Room Dimensions taken into wardrobe recesses



FRONT ELEVATION FRONT ELEVATION FRONT ELEVATION

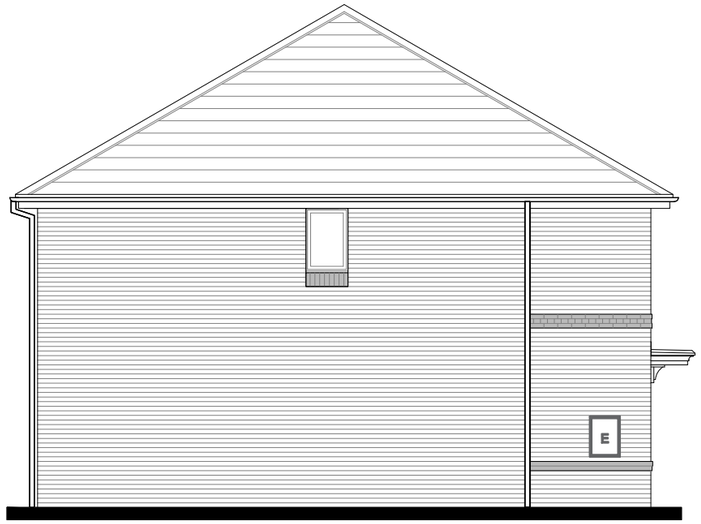

SIDE ELEVATION



REAR ELEVATION REAR ELEVATION REAR ELEVATION



SIDE ELEVATION

0 1m 2m 3m 4m 5m

Scale 1:100

Sales Name:	Bedrooms:	Area sq.ft:	Area m²:
4P2B End	2	884	82.13
4P2B Mid	2	884	82.13
5P3B Corner	3	1004	93.27


Castle Green

Drawing Scale 1:100 @ A3

Room Dimensions taken into wardrobe recesses



FRONT ELEVATION FRONT ELEVATION FRONT ELEVATION

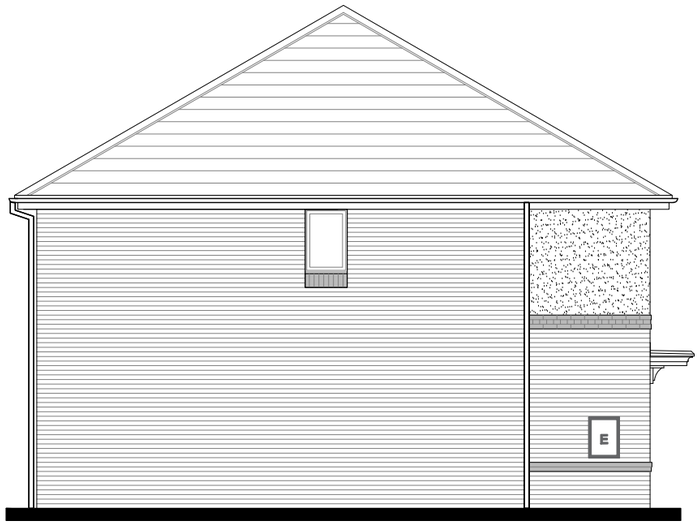

SIDE ELEVATION



REAR ELEVATION REAR ELEVATION REAR ELEVATION



SIDE ELEVATION

0 1m 2m 3m 4m 5m


Scale 1:100

Sales Name:	Bedrooms:	Area sq.ft:	Area m²:
4P2B End	2	884	82.13
4P2B Mid	2	884	82.13
5P3B Corner	3	1004	93.27


Castle Green

Drawing Scale 1:100 @ A3

Room Dimensions taken into wardrobe recesses

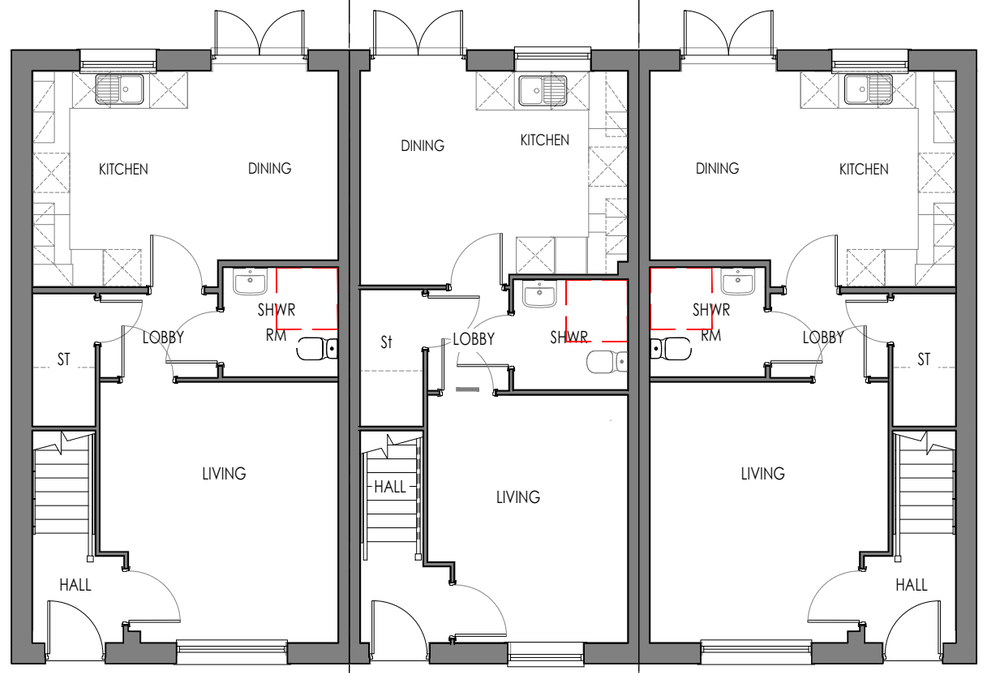

GROUND FLOOR GROUND FLOOR GROUND FLOOR

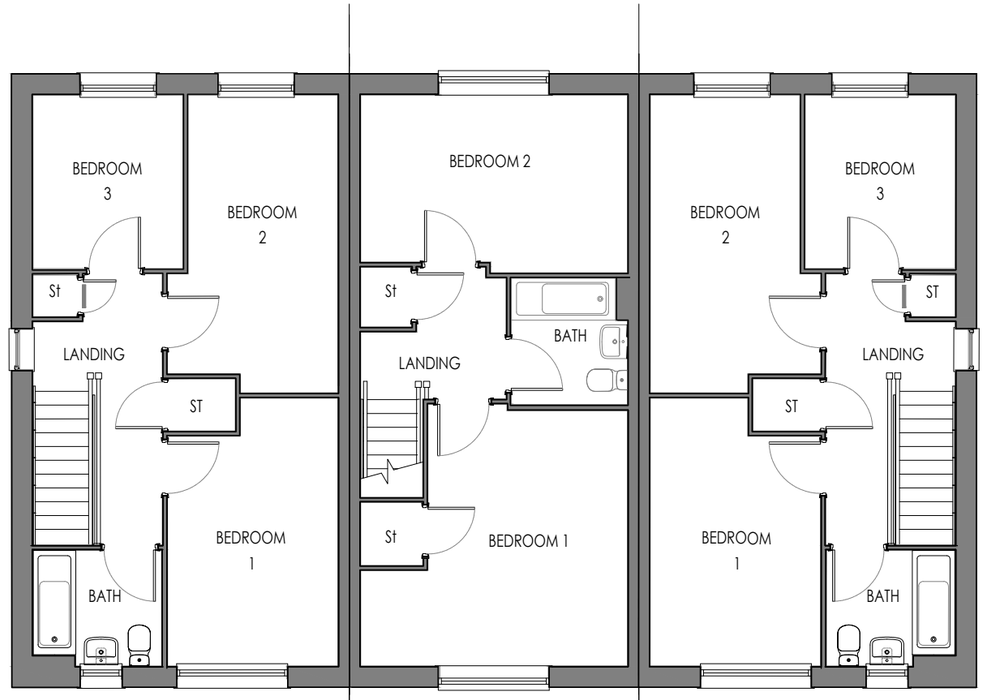

FIRST FLOOR FIRST FLOOR FIRST FLOOR

0 1m 2m 3m 4m 5m

Scale 1:100

Sales Name:	Bedrooms:	Area sq.ft:	Area m²:
5P3B End	3	1004	93.27
4P2B Mid	2	884	82.13

Castle Green

Drawing Scale 1:100 @ A3

Room Dimensions taken into wardrobe recesses



FRONT ELEVATION

FRONT ELEVATION

FRONT ELEVATION



SIDE ELEVATION



REAR ELEVATION

REAR ELEVATION

REAR ELEVATION



SIDE ELEVATION

0 1m 2m 3m 4m 5m

Scale 1:100

Sales Name:	Bedrooms:	Area sq.ft:	Area m²:
5P3B End	3	1004	93.27
4P2B Mid	2	884	82.13


Castle Green

Drawing Scale 1:100 @ A3

Room Dimensions taken into wardrobe recesses




FRONT ELEVATION FRONT ELEVATION FRONT ELEVATION

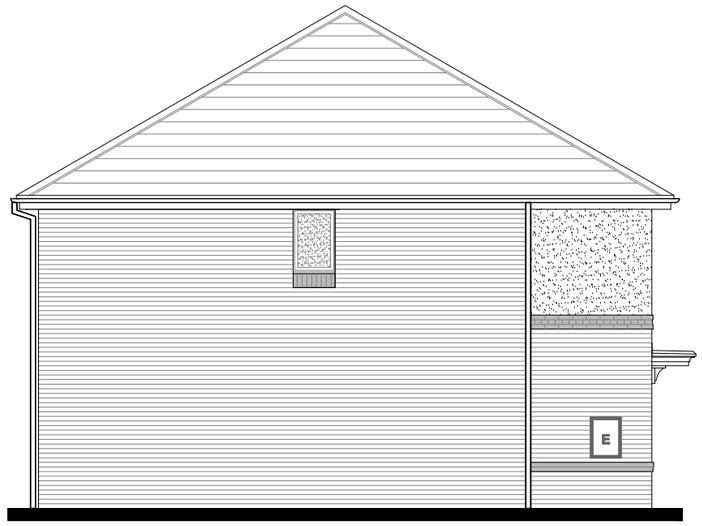

SIDE ELEVATION



REAR ELEVATION REAR ELEVATION REAR ELEVATION

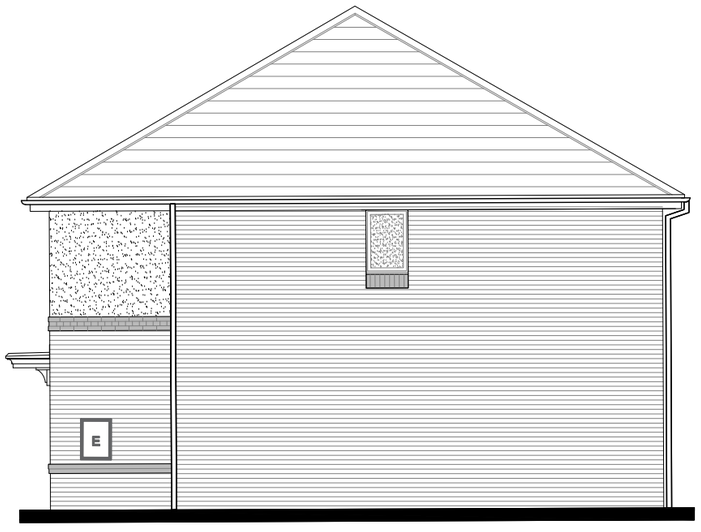

SIDE ELEVATION

0 1m 2m 3m 4m 5m

Scale 1:100

Sales Name:	Bedrooms:	Area sq.ft:	Area m²:
5P3B End	3	1004	93.27
4P2B Mid	2	884	82.13

Castle Green

Drawing Scale 1:100 @ A3

Room Dimensions taken into wardrobe recesses