
Outline Drainage Strategy

The existing field drains towards the north-western corner, where surface water is conveyed via an existing surface water pipe to the adjacent watercourse.

The proposed development will utilise the same outfall, with surface water runoff attenuated and discharged at a controlled rate to be agreed with the LLFA. The detailed drainage design will be developed in accordance with SAB requirements and will be subject to further consultation and agreement with the LLFA and SAB.

Foul water from the proposed development will be collected separately and conveyed to a proposed foul water pumping station. From there, flows will be pumped to an agreed point of connection with DCWW.

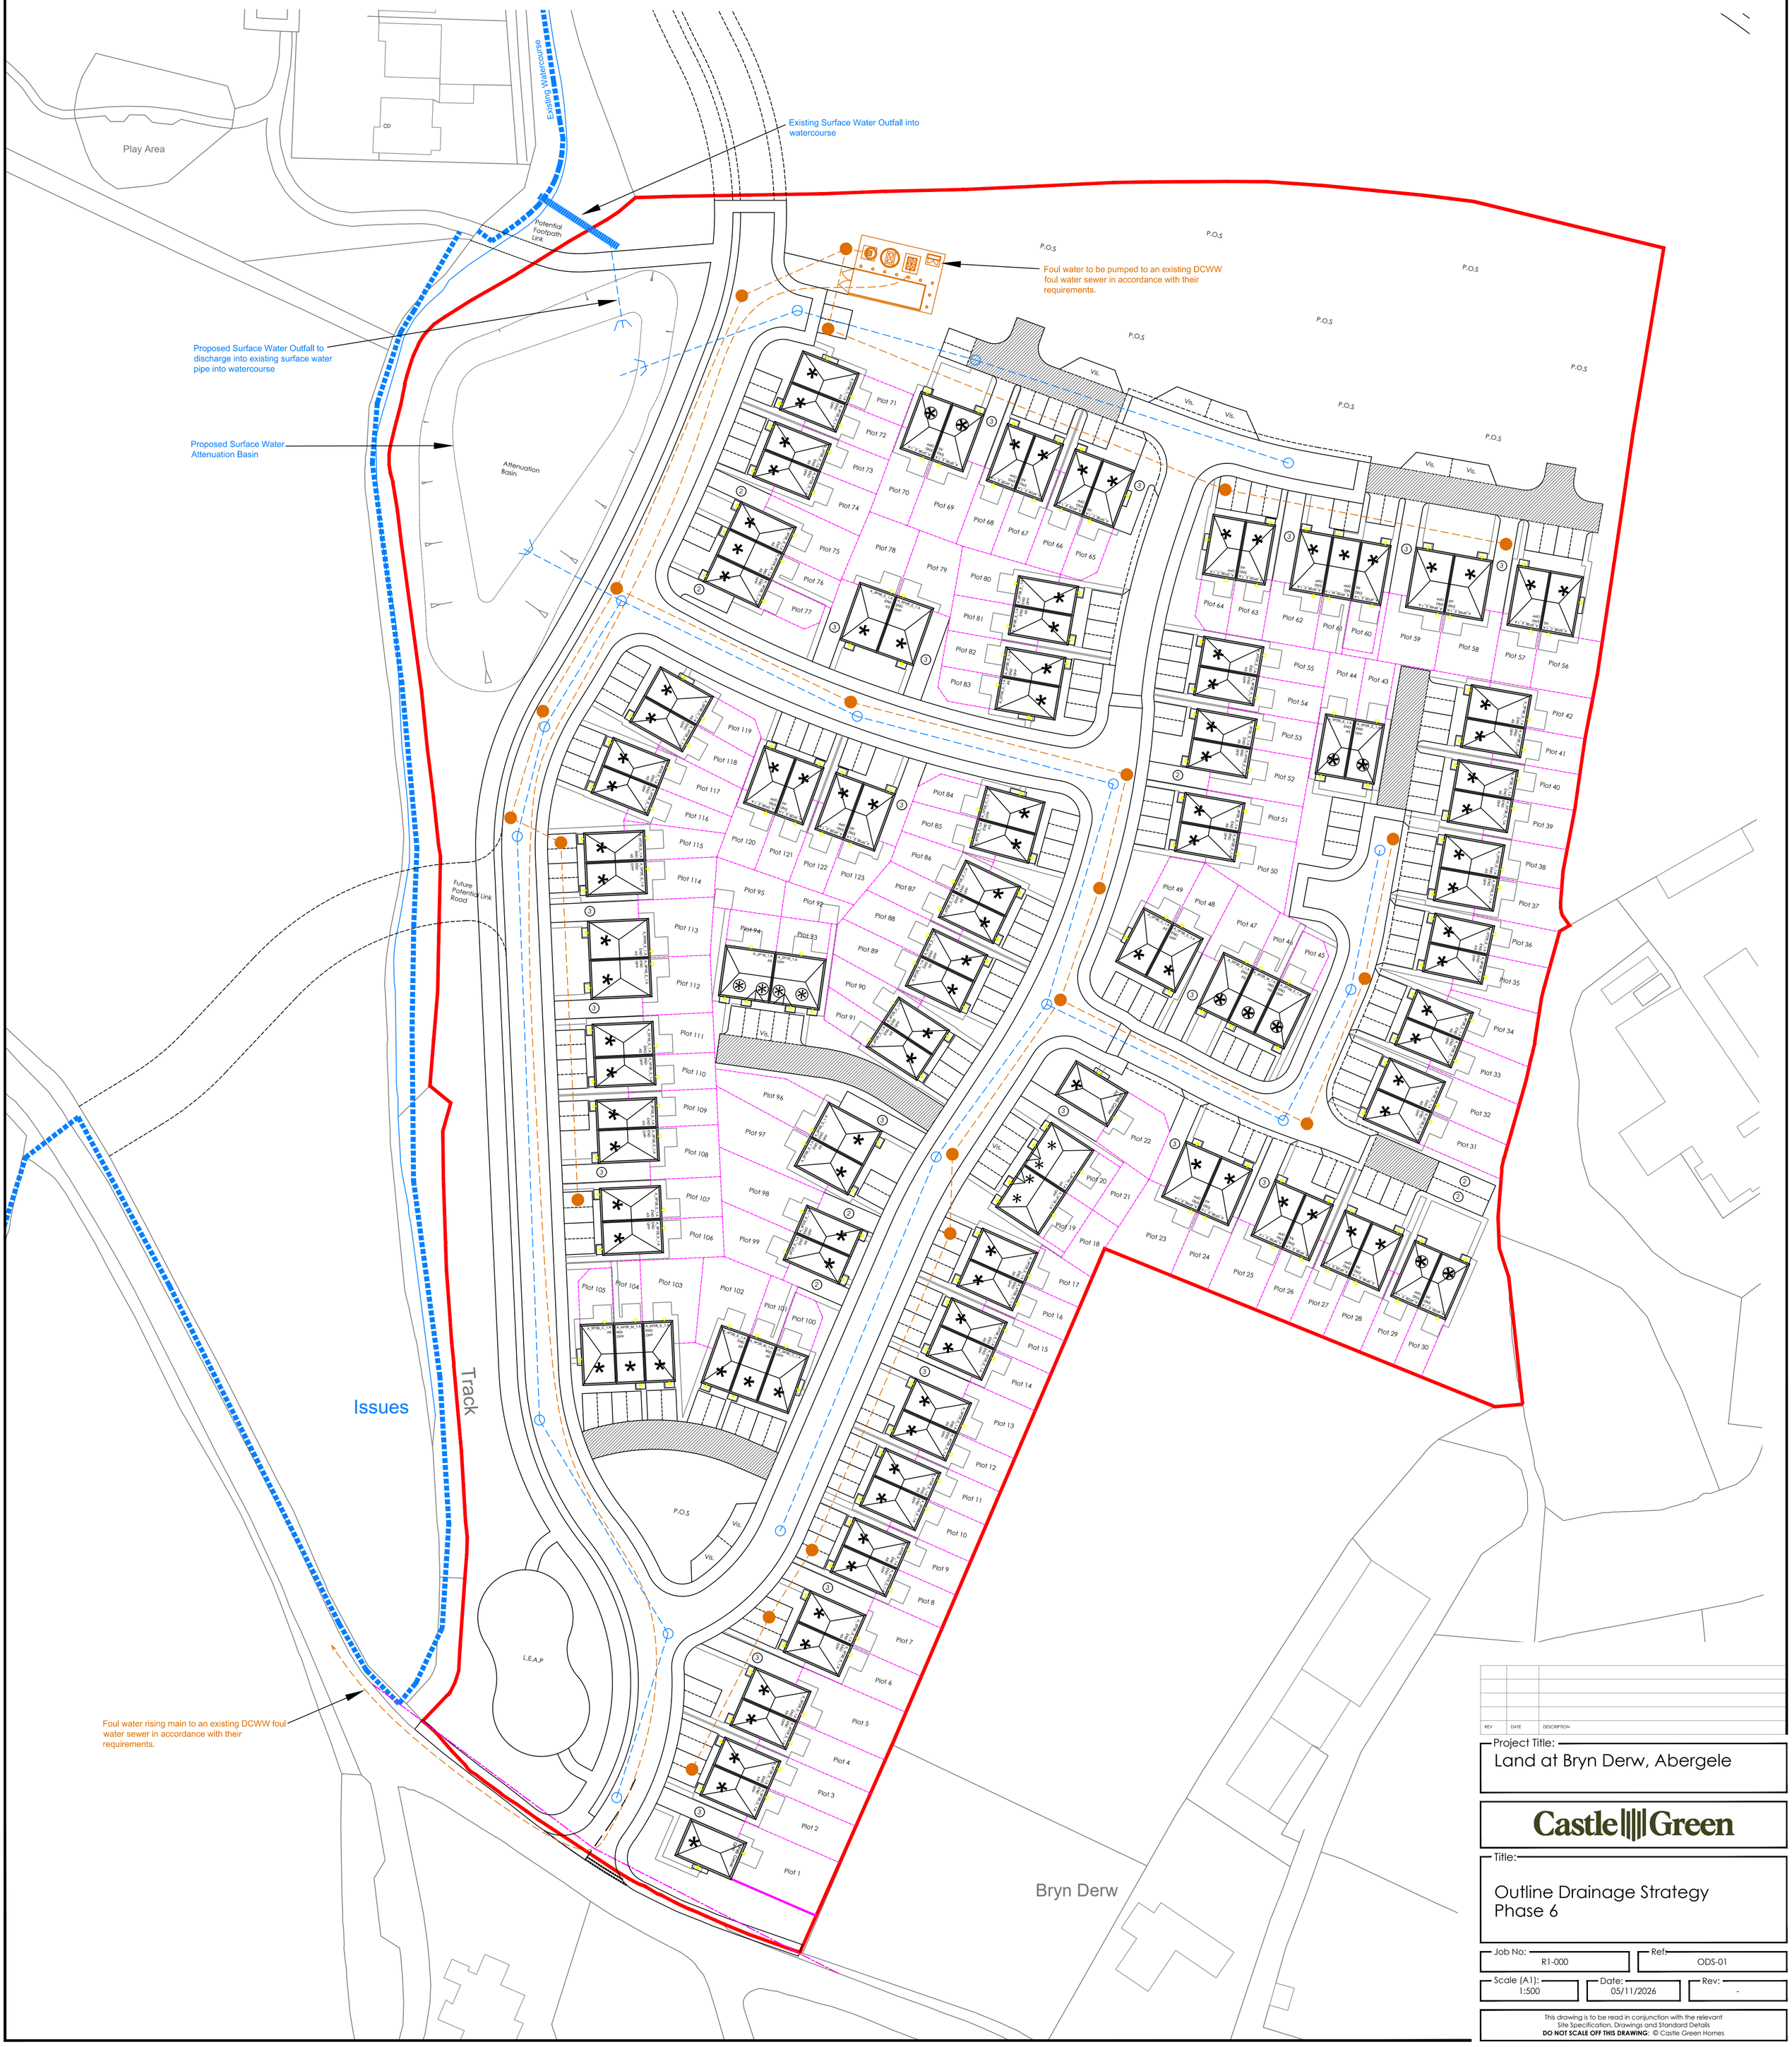

REV	DATE	DESCRIPTION

Project Title:
Land at Bryn Derw, Abergele

Castle Green

Title:
Outline Drainage Strategy
Phase 6

Job No:	Ref:
R1-000	ODS-01

Scale (A1):	Date:	Rev:
1:500	05/11/2026	-

This drawing is to be read in conjunction with the relevant Site Specification, Drawings and Standard Details
DO NOT SCALE OFF THIS DRAWING. © Castle Green Homes